
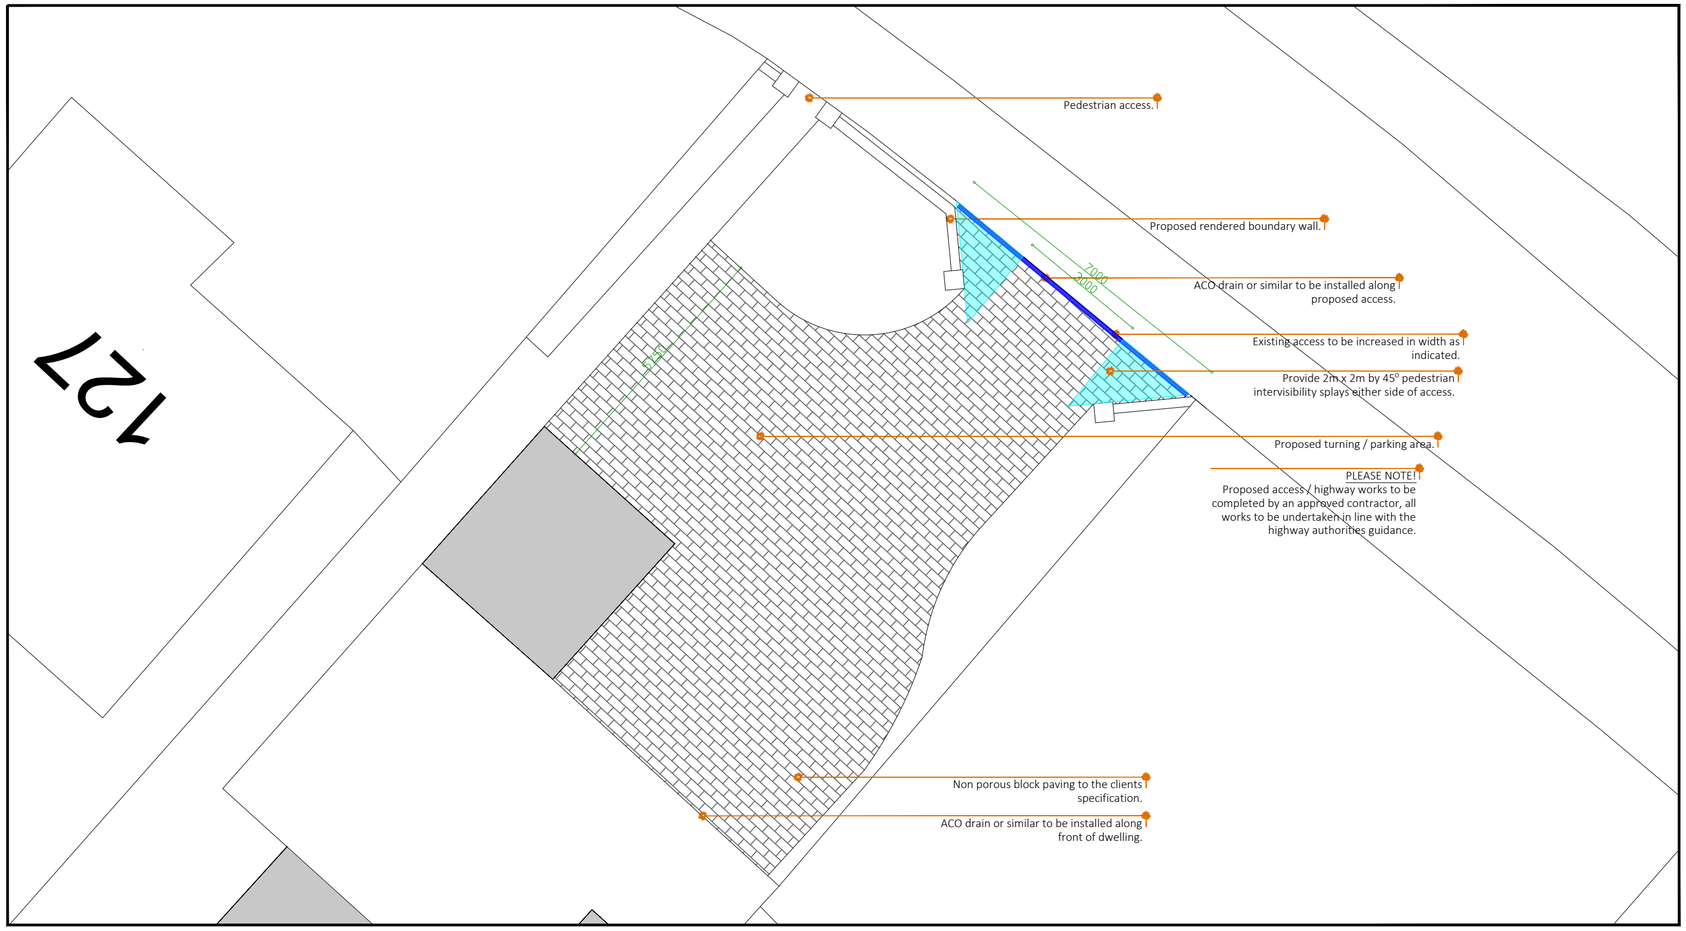


Proposed drive layout

Scale = 1:100

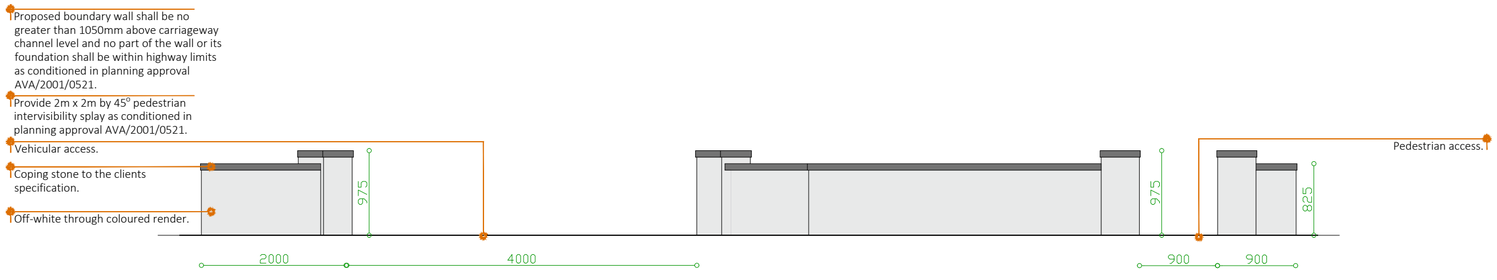

Front boundary wall elevation

Scale = 1:50

0 — 5

Scale: - 1:50 Metres

© Copyright 2020 Green 2k Design Limited Reg in England: 04713167 | Regulated by RICS

Please note

- Do not scale off drawings.
- Drawing to be printed in full colour.
- This drawing is to obtain building regulations approval only. Should persons carrying out works wish to change specification / design then do so at their own risk.
- Boundaries positions, dimensions and levels are to be checked on site by the chosen contractor; any anomalies / discrepancies are to be reported to green 2k design ltd - When setting out proposed work, contractor to ensure that above and below ground works are contained solely within applicant land ownership.
- All materials specified are to be used strictly in accordance with manufacturers recommendations and codes of practice.
- Where planning permission is sought, all external materials are to be submitted to, and approved in writing by the local authority planning section prior to work commencing on site.
- Block and site plans are reproduced under license from the ordnance survey.
- Information given on this drawing regarding the position of any services are given for your assistance and guidance only. Where the works approach the position of services it will be necessary to use locating apparatus or hand excavated trial holes to locate them.
- We will not consider land ownership or legal matters such as easements of light or air unless specifically requested to do so.
- Please note if any sewer below or within 3 meters of the proposal is found to be a public sewer permission must be sought by way of a building over agreement from Severn Trent Water prior to building on site.

Rev	Date	Int	Details
'B'	13/10/21	RTJ	Revised wall to suit interv-isibility splay.
'A'	30/09/21	TRW	Access width increased to accommodate planning condition. Notes added.

green2k design
Architectural Designers & Chartered Surveyors

Thomas Henry House,
First Floor,
1-5 Church Street,
Ripley,
Derbyshire,
DE5 3BU

t 01773 512935
f 0870 8362206
e info@green2kdesign.com

Client Details

Miss R Hackett

Site Address

125 Broadway
Duffield
Derbyshire
DE56 4BW

Proposed Work

Ground / first floor extension, conversion / replacement garage and associated internal and external alterations

Drawing Title

Proposed drive layout & front boundary wall elevation

Drawn: - RTJ / TRW

Date: - August 2021

Job Status: - 'Building regulations approval'

Job No: - 1678

Sheet No: - 204

Rev . 'B'

Scale: - 1:50, 1:100@ A2