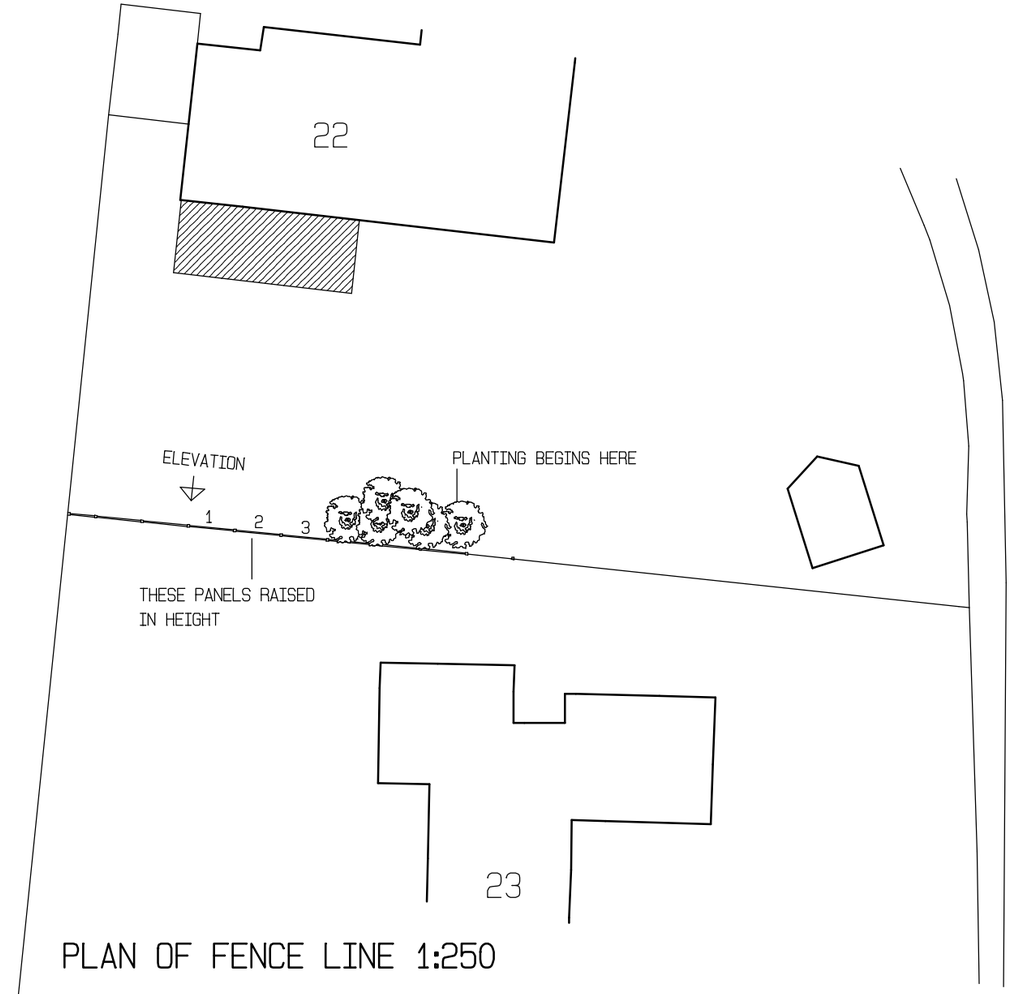

PLAN OF FENCE LINE 1:250

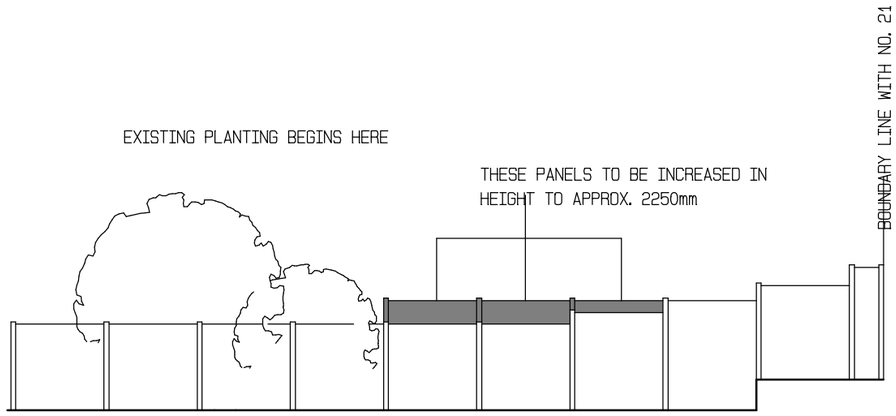

PART ELEVATION OF BOUNDARY FENCE 1:125

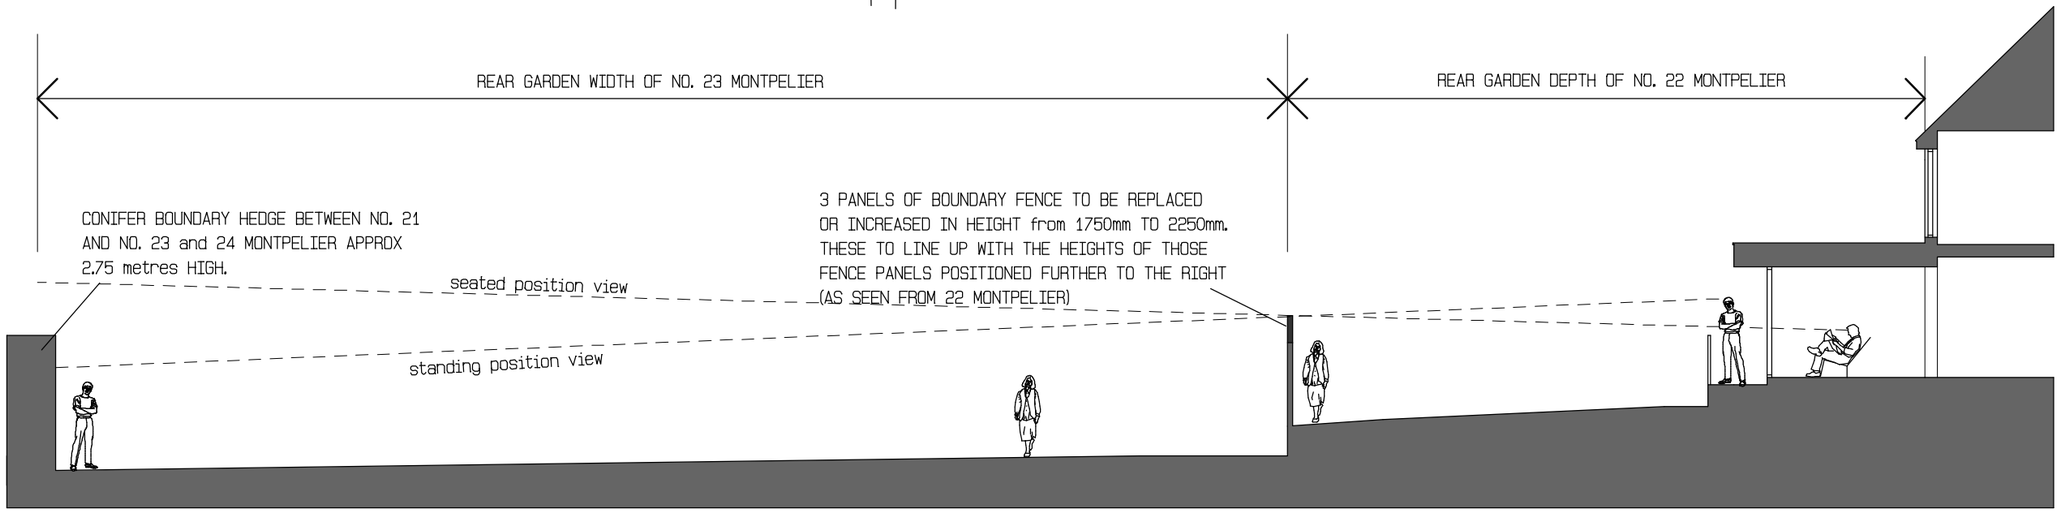

CROSS SECTION THROUGH SITE 1:125

REVISIONS
A INFORMATION ADDED TO ACCORD WITH PLANNERS COMMENTS. 13TH OCTOBER 2021

PROPOSED SINGLE STOREY REAR EXTENSION AND IMPROVEMENTS		DATE : JULY 2021
0 3 metres	DAVID SWANN ARCHITECT 14 BURLEY HILL ALLESTREE DERBY DE22 2ET	22 MONTPELIER QUARNDON DERBYSHIRE DE22 5JW
	DWG. NO. MACD - P-02A	SCALE 1 : 125 A3