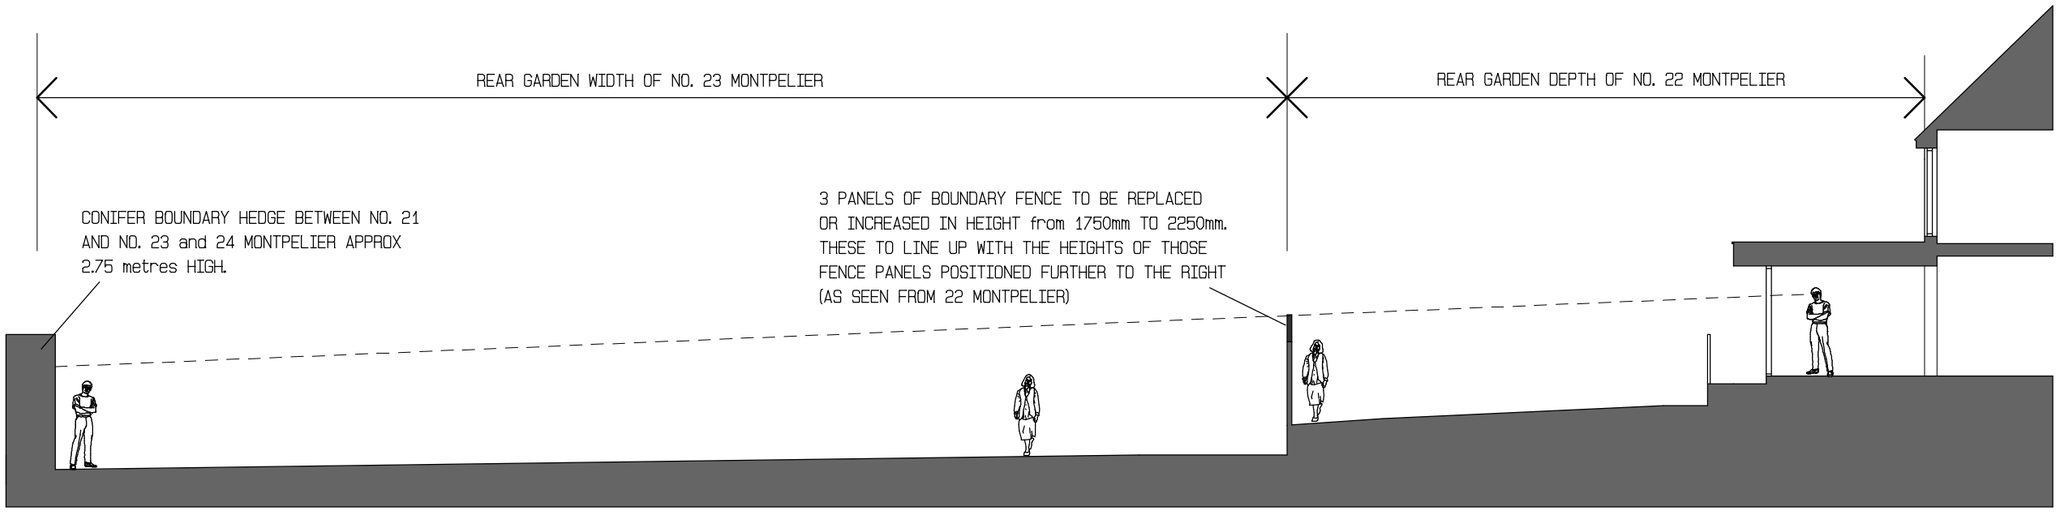

CROSS SECTION THROUGH SITE 1:125

PROPOSED SINGLE STOREY REAR EXTENSION AND IMPROVEMENTS		DATE : JULY 2021
0 3 metres	DAVID SWANN ARCHITECT 14 BURLEY HILL ALLESTREE DERBY DE22 2ET	22 MONTPELIER QUARNDON DERBYSHIRE DE22 5JW
	DWG. NO. MACD - P-02	SCALE 1 : 125 A3