
KEY

1 - Existing Red Brick
2 - Existing Windows
3 - Existing Roof Tile
4 - Proposed White Render
5 - Proposed Standing Seam Roof (Grey)
6 - Proposed Window Grey Frame
7 - Proposed Grey Framed Patio/Bifold Door
8 - Proposed Roof Window
9 - Proposed Dark Grey Engineering Brick to match existing
10 - Proposed Garage door

Copyright of this drawing is vested in Lang Architecture and must not be copied without consent.

The drawings and specifications are prepared for concept design purposes only.

Only figured dimensions are to be taken from this drawing. All dimensions are in millimeters unless noted otherwise.

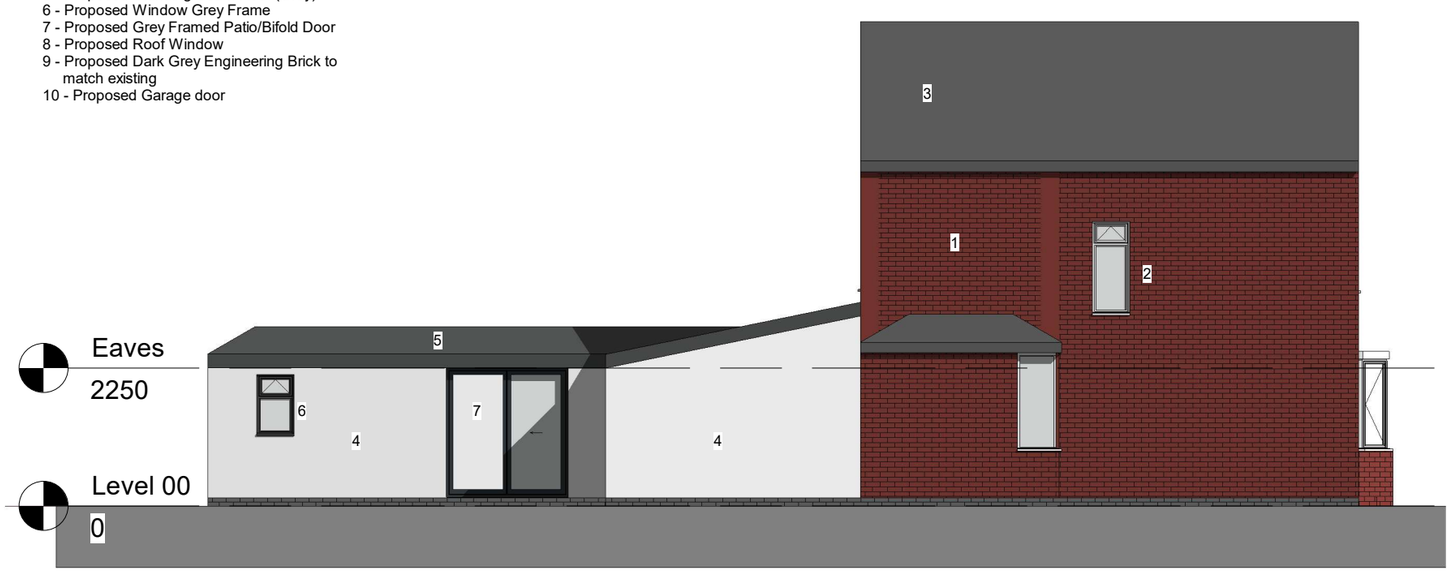


North Elevation

1 : 100



East Elevation

1 : 100

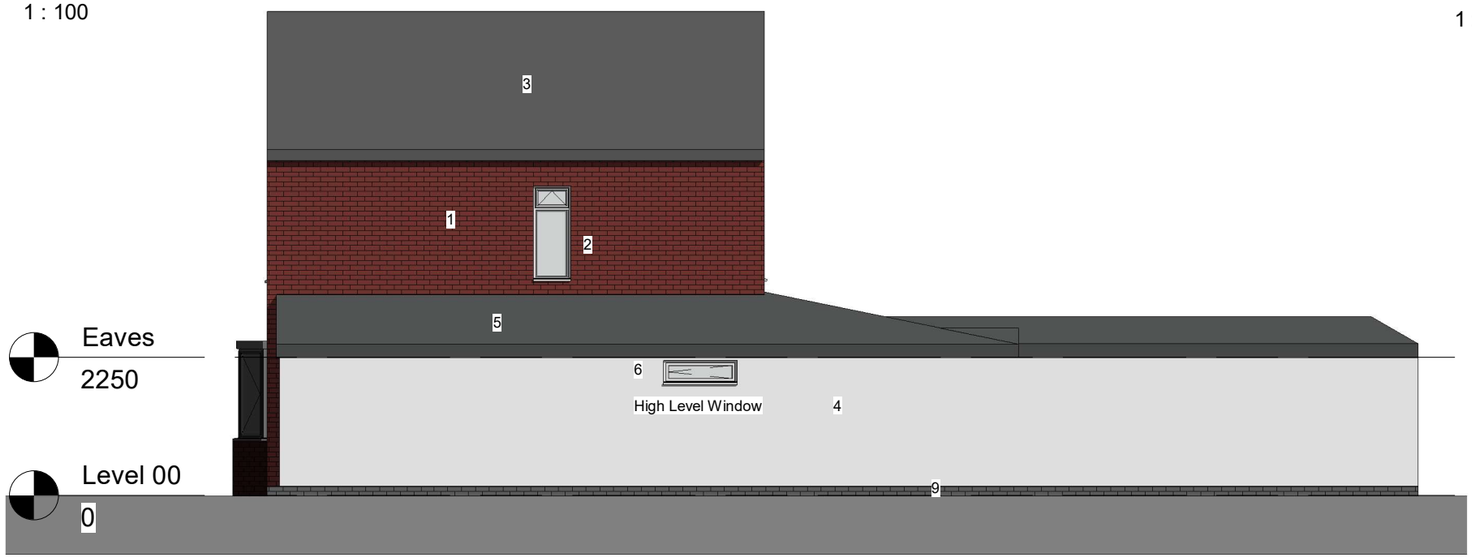

South Elevation

1 : 100



West Elevation

1 : 100

No.	Description	Date
A	General Update	120221
B	General Updates	230221

LANG ARCHITECTURE
07921842074 info@langarchitecture.co.uk

PROJECT
55 Nottingham Rd, Codnor

SHEET
Proposed Elevations

CLIENT
Lauren Hurst

Date	Project number	Scale (@ A3)
120221	048	As indicated

Drawn by	DRAWING NUMBER	REV
CL	LA-GE-0001	B

Checked by
CL

23/02/2021 16:48:55