
Scale 1:50

0 1 2 3 4 5

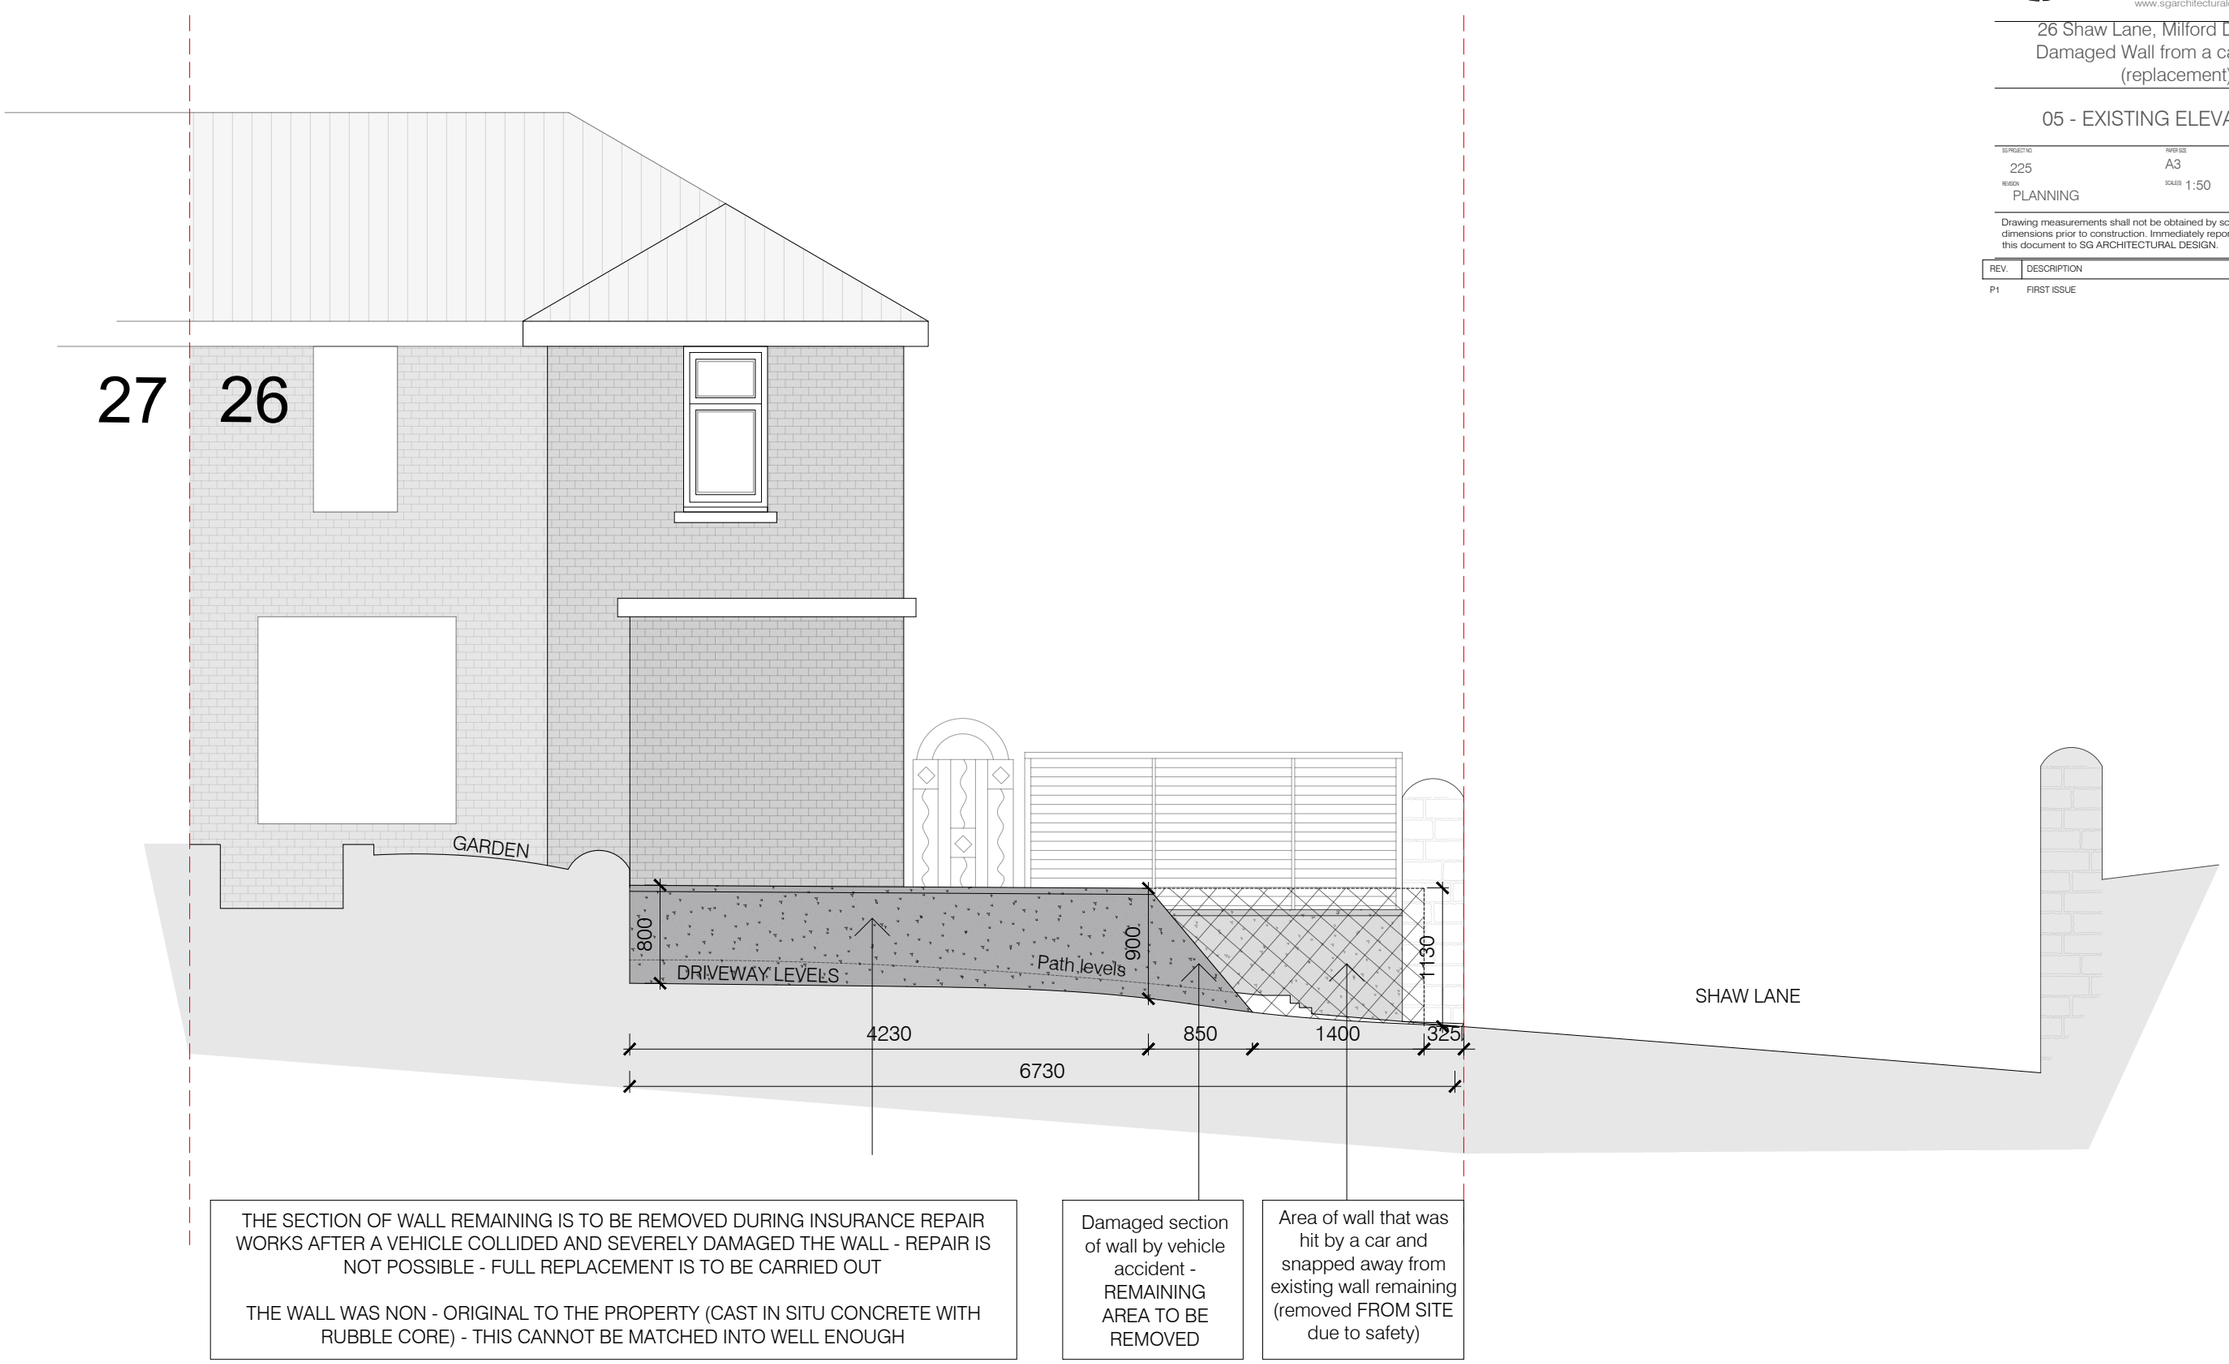

THE SECTION OF WALL REMAINING IS TO BE REMOVED DURING INSURANCE REPAIR WORKS AFTER A VEHICLE COLLIDED AND SEVERELY DAMAGED THE WALL - REPAIR IS NOT POSSIBLE - FULL REPLACEMENT IS TO BE CARRIED OUT

THE WALL WAS NON - ORIGINAL TO THE PROPERTY (CAST IN SITU CONCRETE WITH RUBBLE CORE) - THIS CANNOT BE MATCHED INTO WELL ENOUGH

Damaged section of wall by vehicle accident - REMAINING AREA TO BE REMOVED

Area of wall that was hit by a car and snapped away from existing wall remaining (removed FROM SITE due to safety)

Elevation 2.

Elevation 2.

S.G ARCHITECTURAL DESIGN
Tel: 07817034426. sgarchitecturaldesign@gmail.com.
www.sgarchitecturaldesign.com

26 Shaw Lane, Milford DE56 0RE - Damaged Wall from a car accident (replacement)

05 - EXISTING ELEVATION 2

SG PROJECT NO	PAPER SIZE	DRAWN BY
225	A3	SG
REVISION	SCALES 1:50	
PLANNING		

Drawing measurements shall not be obtained by scaling. Verify all dimensions prior to construction. Immediately report any discrepancies on this document to SG ARCHITECTURAL DESIGN.

REV.	DESCRIPTION	DATE	BY	CHK'D
P1	FIRST ISSUE	12-10-21	SG	SG