S.G ARCHITECTURAL DESIGN
Tel: 07817034426. sgarchitecturaldesign@gmail.com.
www.sgarchitecturaldesign.com

26 Shaw Lane, Milford DE56 0RE - Damaged Wall from a car accident (replacement)

01 - EXISTING PLANS AND ELEVATIONS

SG PROJECT NO.	PAPER SIZE	DRAWN BY
225	A3	SG

REVISION: PLANNING


SCALES: 1:100 elevation 1:200 Block Plan

Drawing measurements shall not be obtained by scaling. Verify all dimensions prior to construction. Immediately report any discrepancies on this document to SG ARCHITECTURAL DESIGN.

REV.	DESCRIPTION	DATE	BY	CHK'D
P1	FIRST ISSUE	12-10-21	SG	SG


Scale 1:200

0 5 10 20

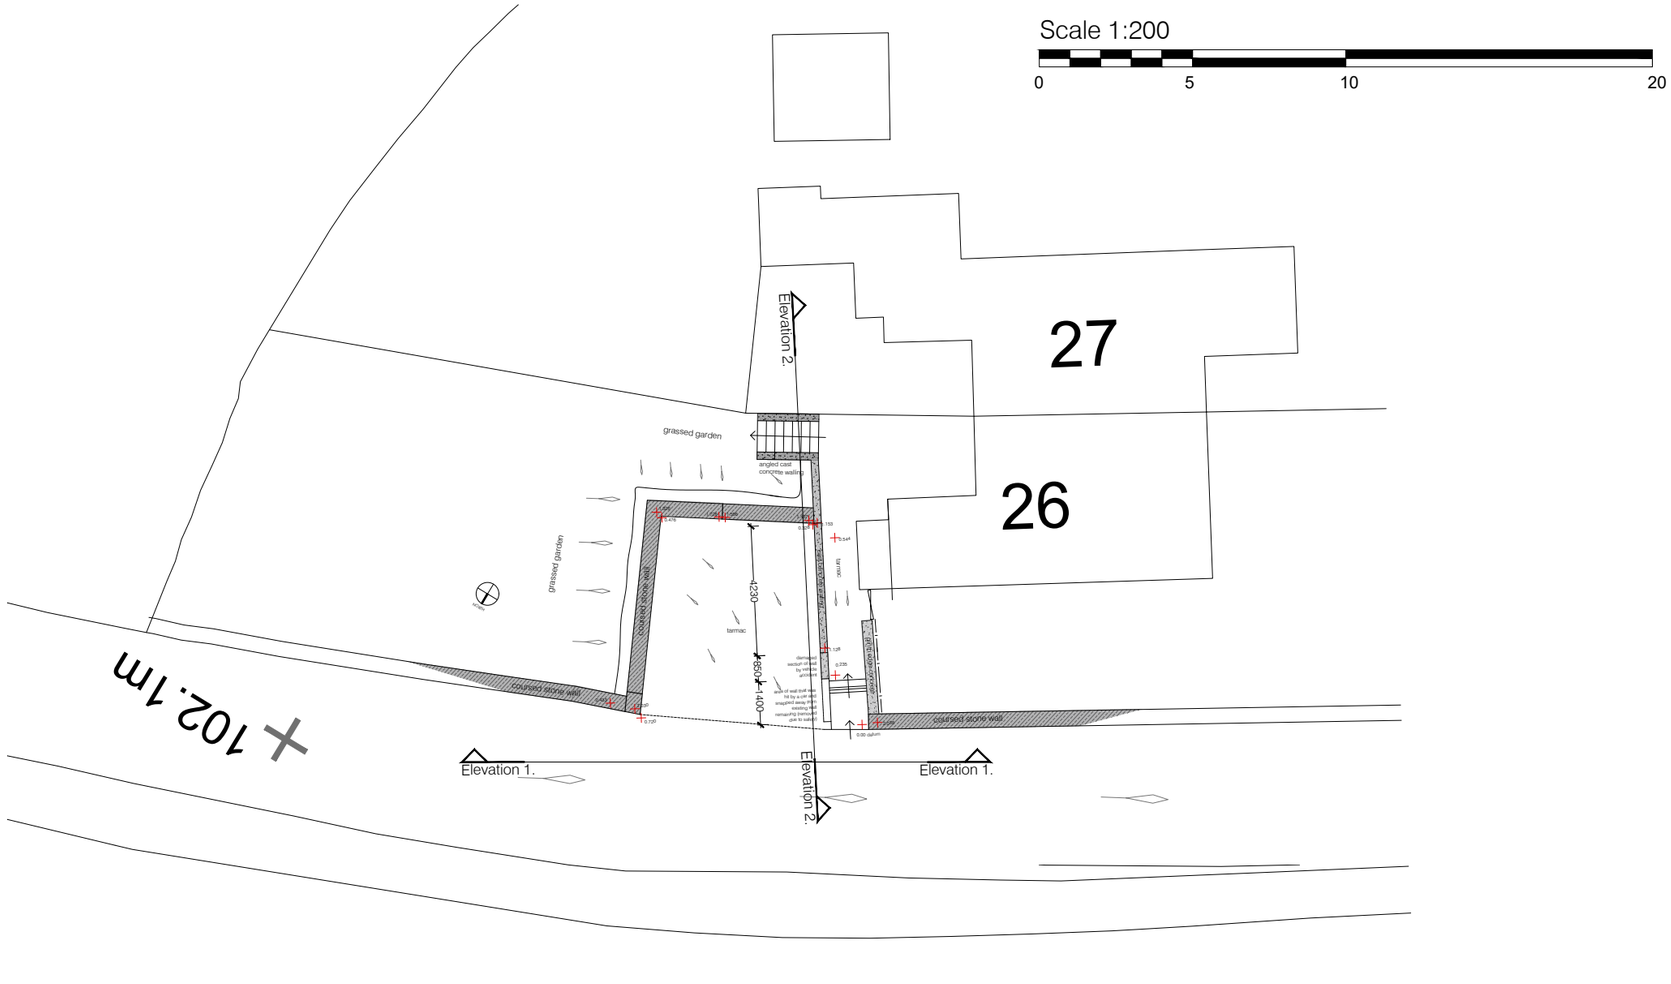


Scale 1:100

0 1 2 3 4 5 10

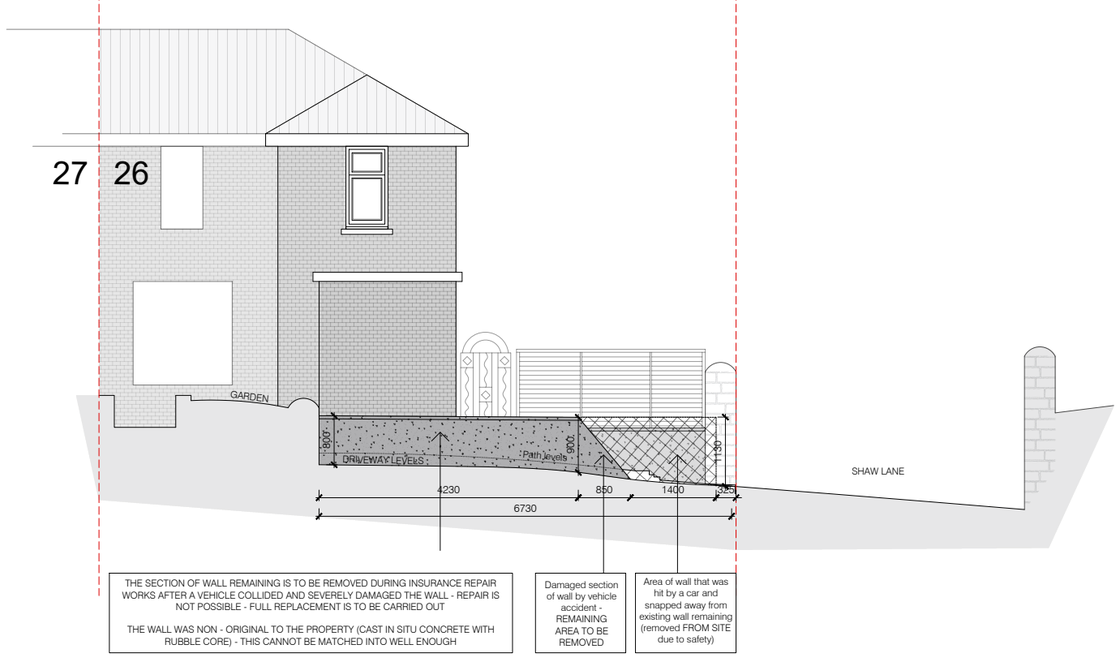

Elevation 2. Elevation 2.

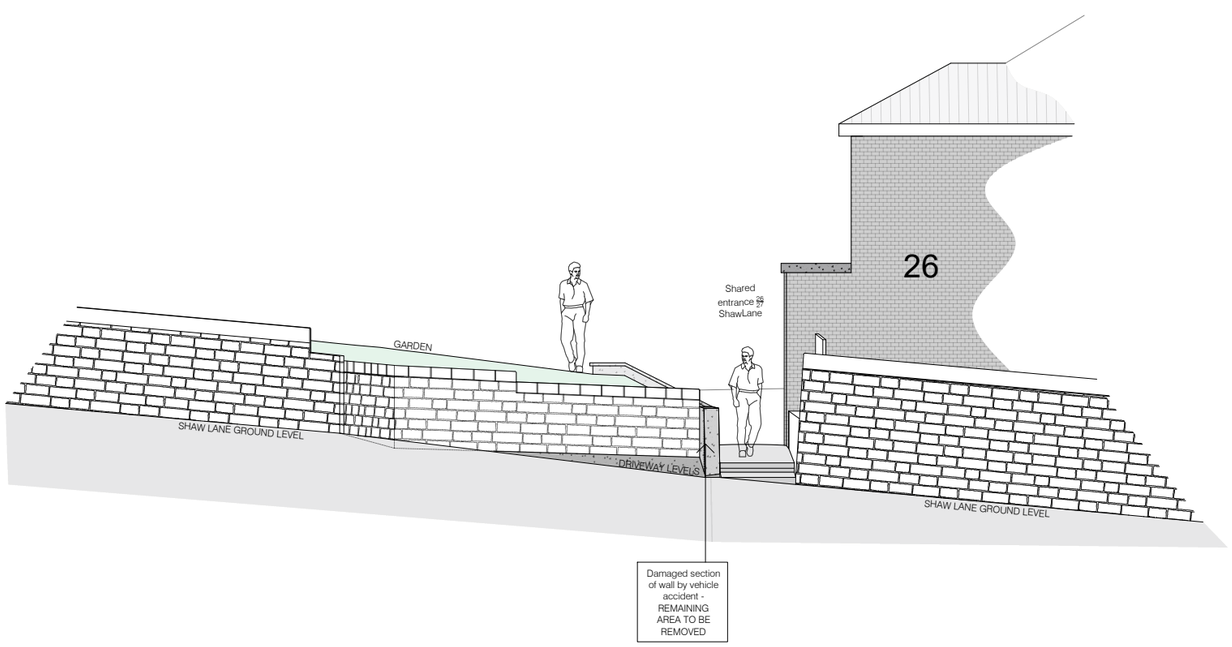

Elevation 1. Elevation 1.