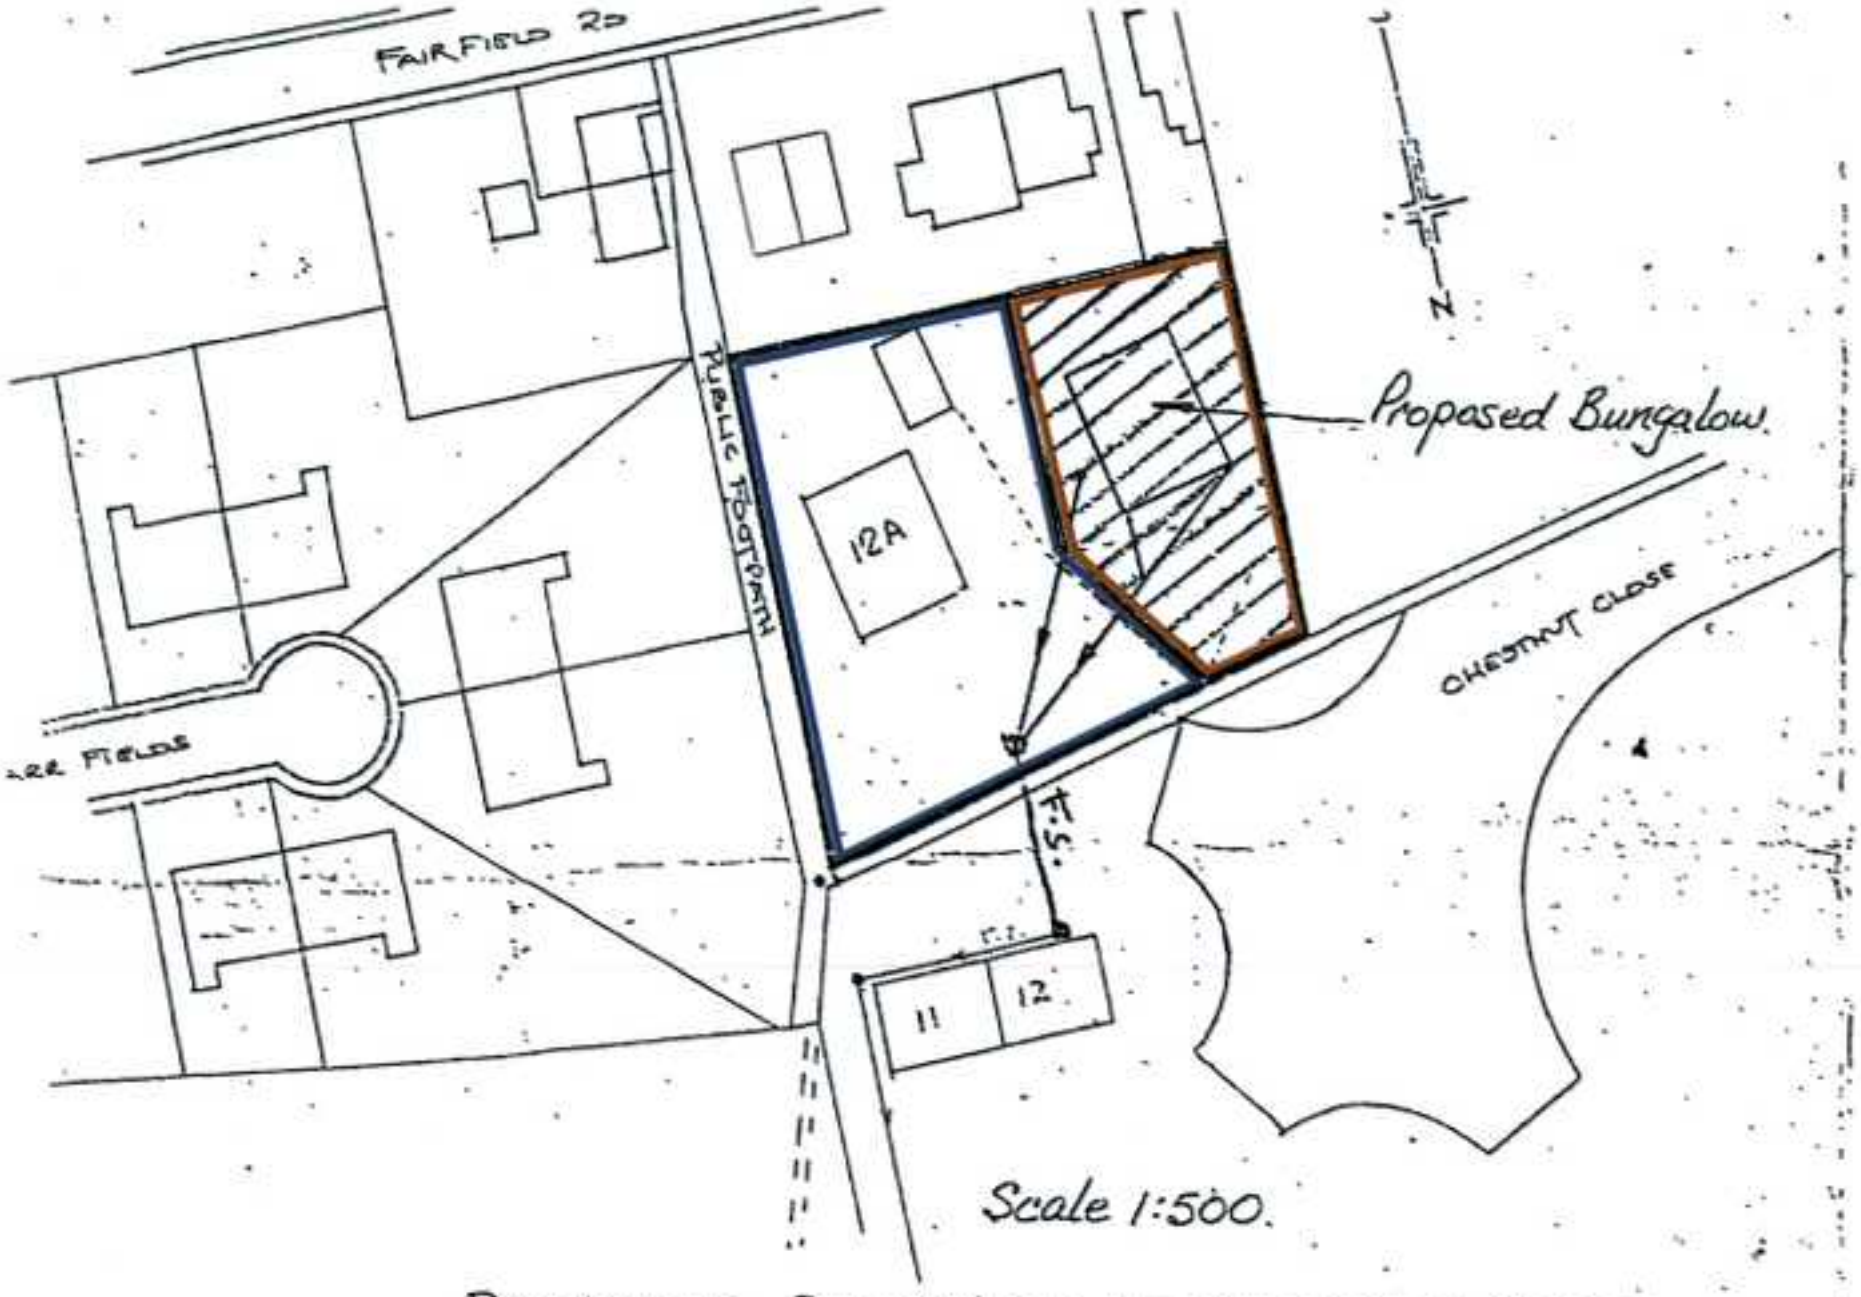


PROPOSED BUNGALOW AT CHESTNUT CLOSE,
HORSELEY WOODHOUSE FOR MISS D.L.BROWN