



side elevation (north).




rear elev.

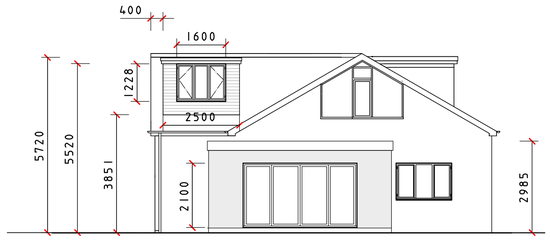


front elevation.

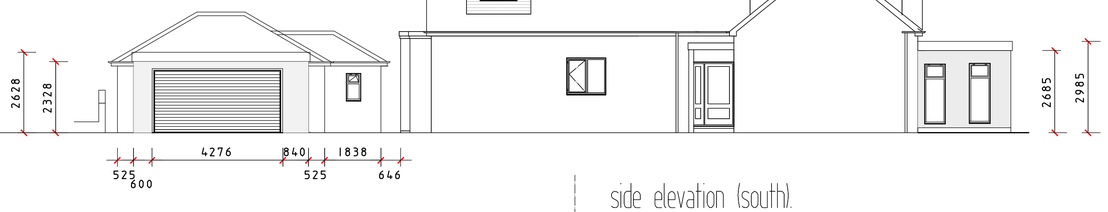


side elevation (south).

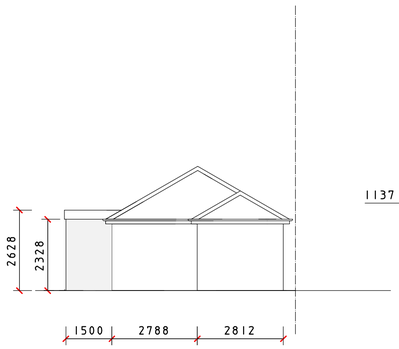


garage rear elevation.

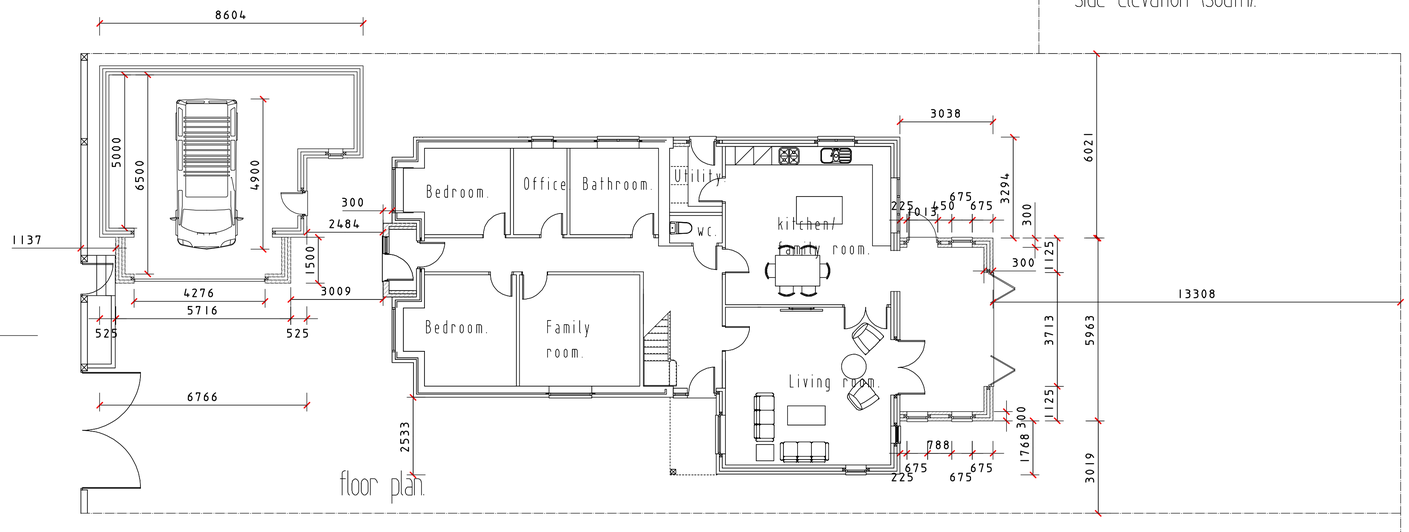


floor plan.

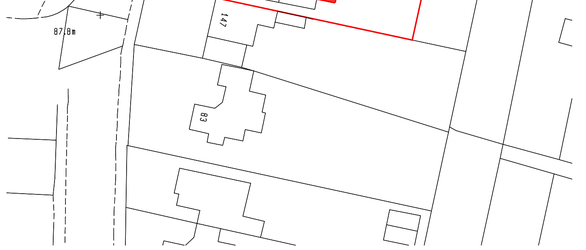


Ordnance Survey (c) Crown Copyright 2017. All rights reserved. Licence number 100022432

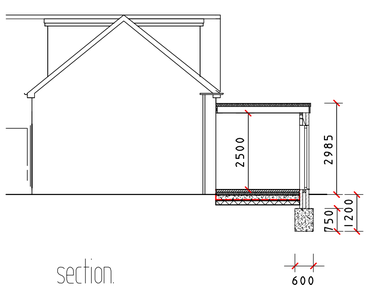


section.

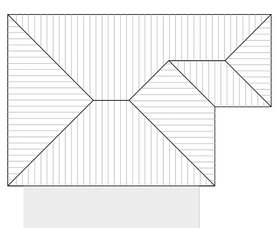

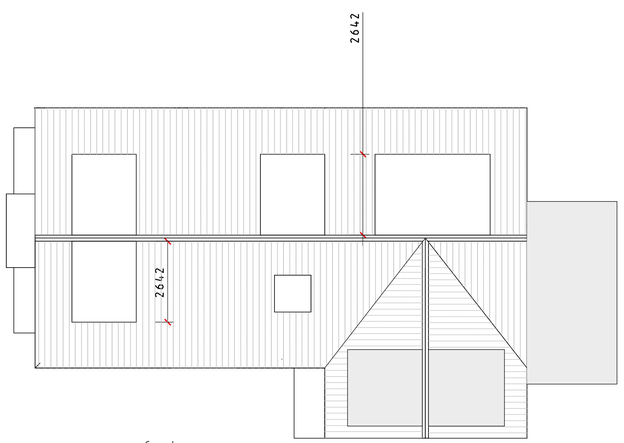

roof plan.

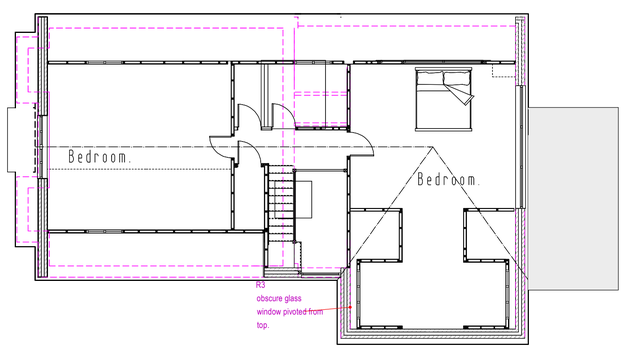

first floor.

FLOOR/GROUND LEVELS:



Ordnance Survey (c) Crown Copyright 2017. All rights reserved. Licence number 100022432

Revisions:
R3 14th October 2021 proposed 1st floor from dormer window in obscure glass with opener pivoted from the top to stop issue of overlooking.

Brian R Rackstraw Ltd
ARCHITECTURAL DESIGN & PROJECT MANAGEMENT
17 Derby Road, Stapleford, Nottingham NG9 7AN
e-mail: rackstrawbrian@msn.com
Mobile: 07977104403

Contract:
145 Upper Dunstead Road,
Langleymill, Notts NG16 4FJ

Drawing:
Existing elevations & floor plans.

Date:
17/18th August 2021

Drawing Number:
21:145UDR:03:02

Scale:
1:100 1:500 1:1250

Revision:
R3