
# Location Plan Brick shed 43 West Street

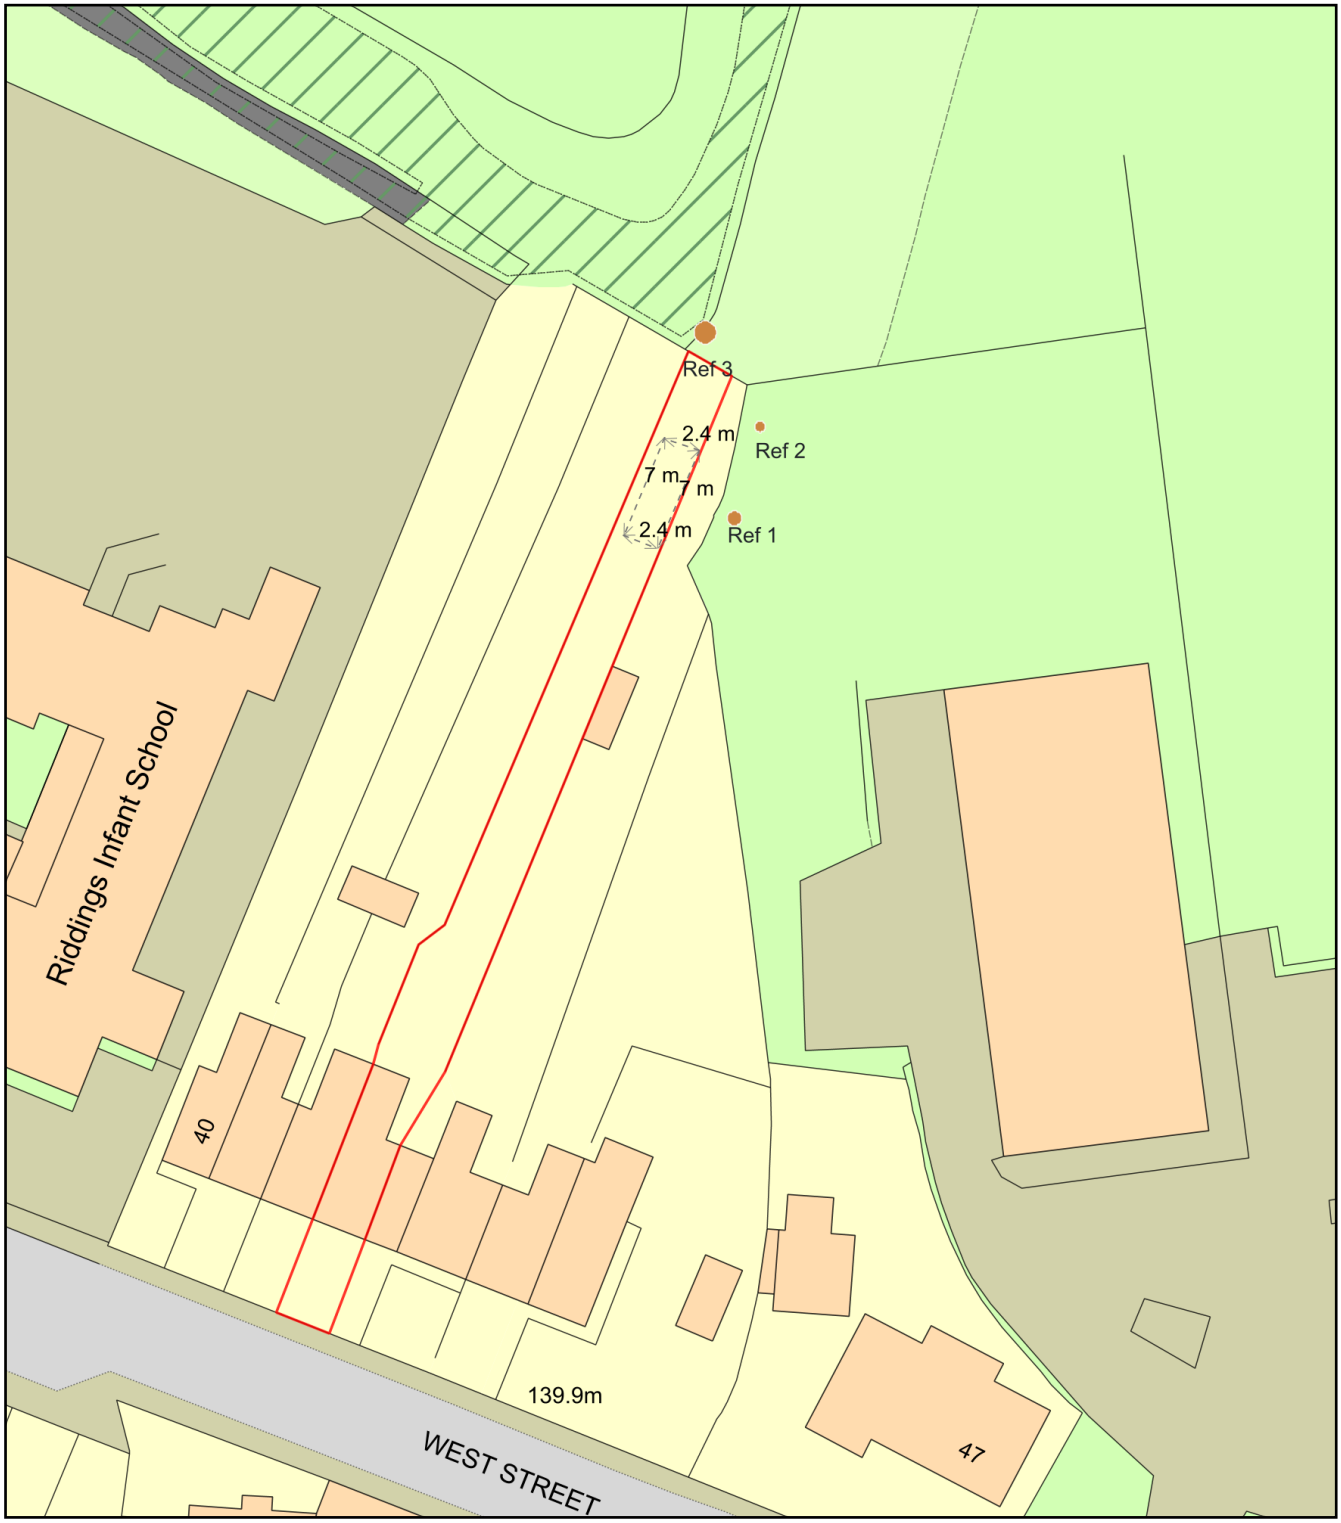


0 20
Metres

N

ReQuestaPlan

| | |
|---|---|
| Plan Produced for: | Amber valley council |
| Date Produced: | 16 Oct 2021 |
| Plan Reference Number: | TQRQM21289165313252 |
| Scale: | 1:500 @ A4 |

© Crown copyright and database rights 2021 OS 100042766