
BLOCK PLAN SCALE 1:500@a4 145 Belper Road, Bargate, Belper DE56 0SU

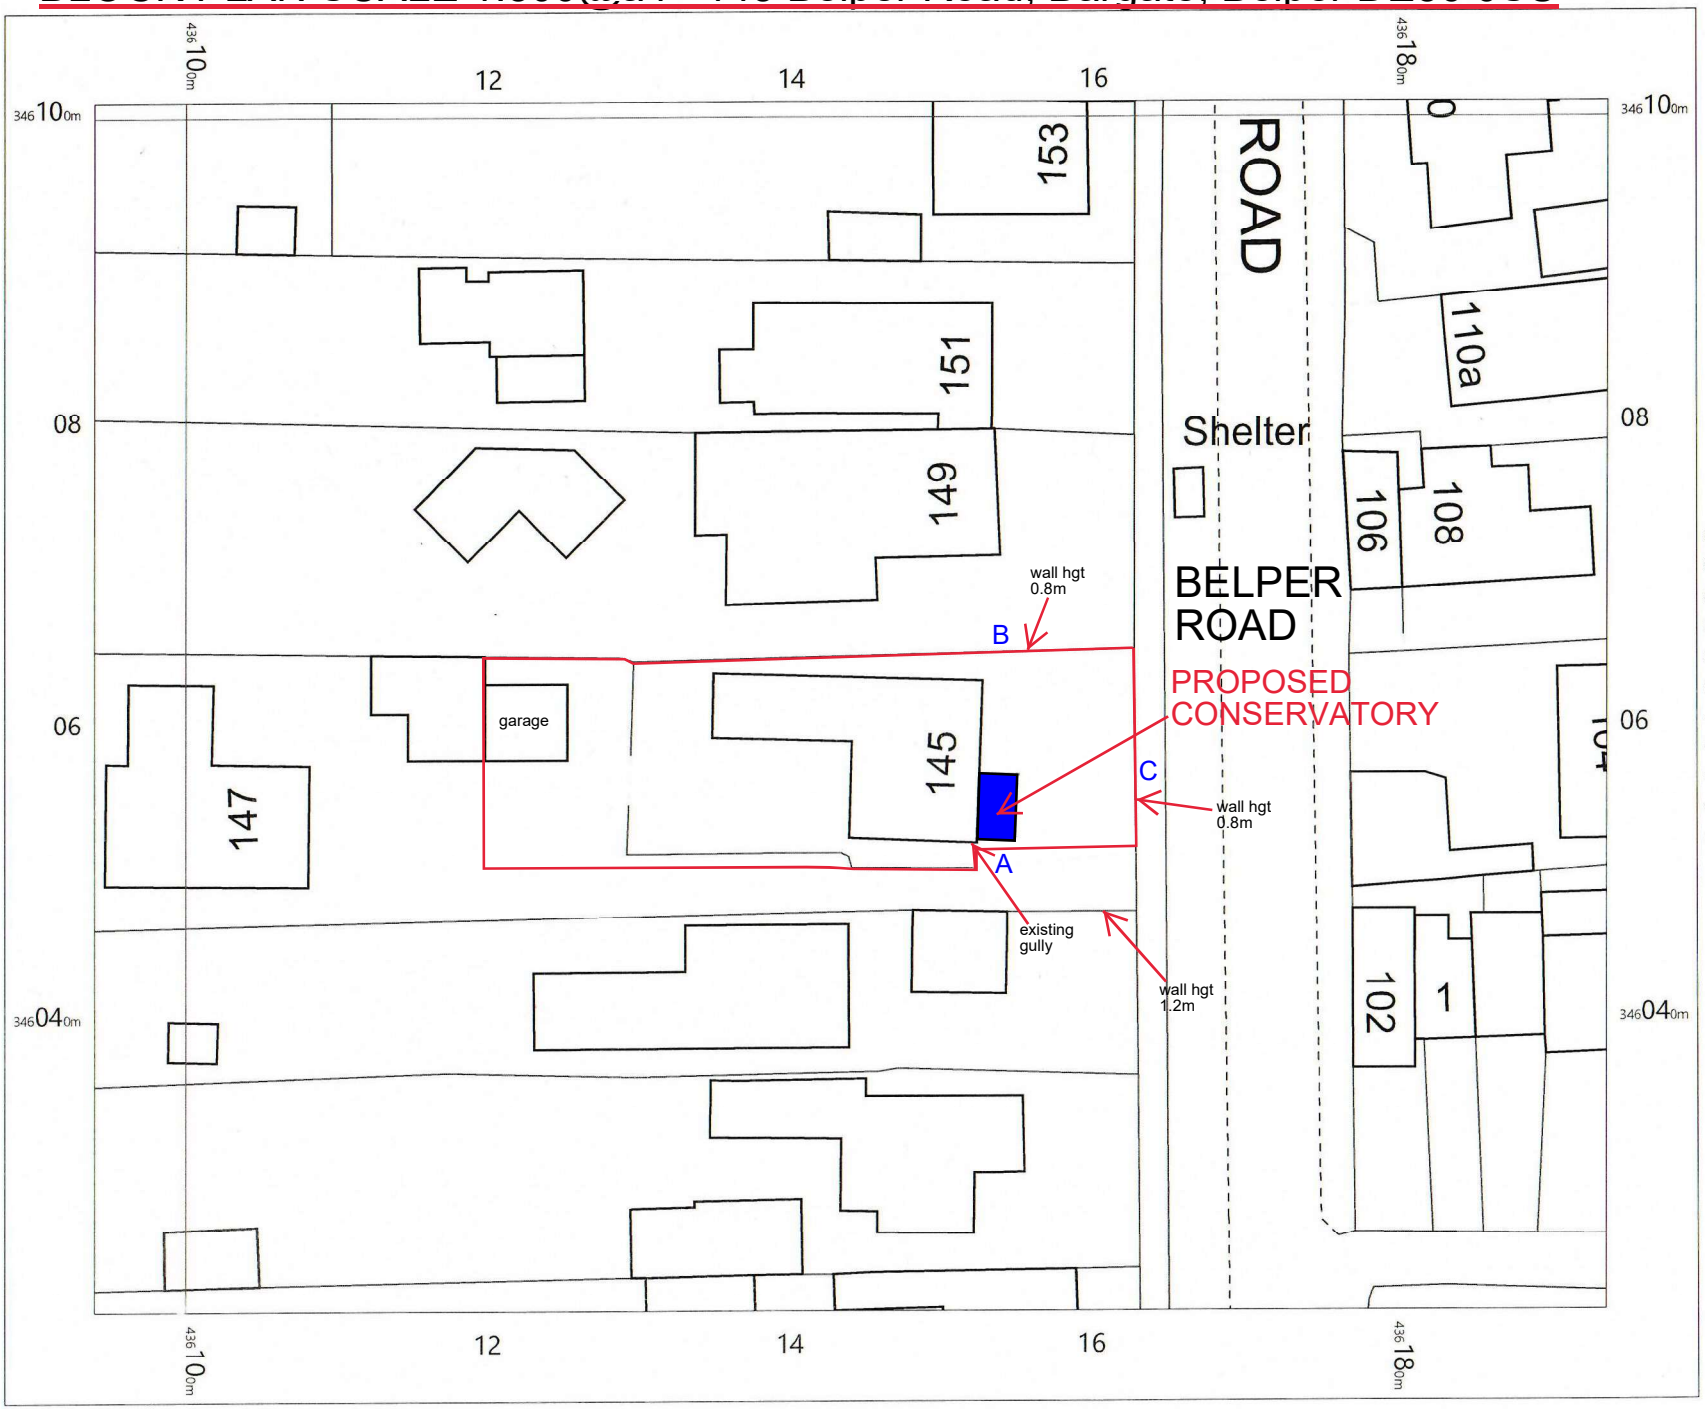

Taylor Made Conservatories

N

Note Distance to Boundary
A=0.3m
B=8m
C=7.8m

OS MasterMap 1250/2500/10000 scale
Thursday, October 14, 2021, ID: CM-00996441
www.centremapslive.co.uk

1:500 scale print at A4, Centre: 436144 E, 346061 N

©Crown Copyright Ordnance Survey. Licence no. 100019980

OS Data

CENTRE MAPS LIVE.