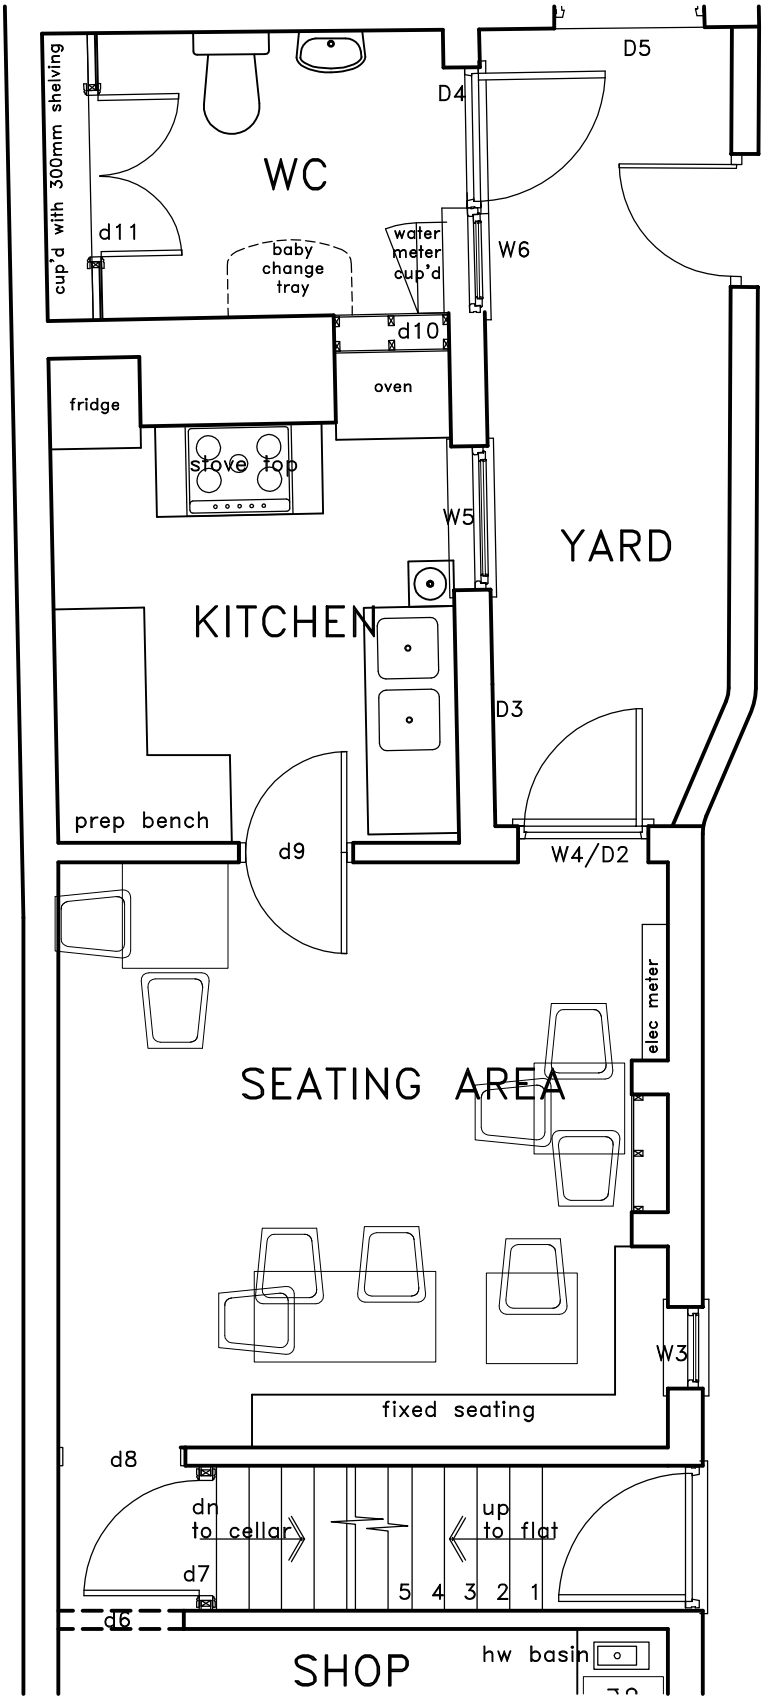


revisions

site Peony Gifts and Kitchen 122 Main Street ~ Horsley Woodhouse ~ Derbyshire DE7 6AW	drawing no PGK/1-2	scale 1:50
drawing Ground Floor Layout sheet 2 - rear	date MARCH 2019	drawn by NJH
	revision	