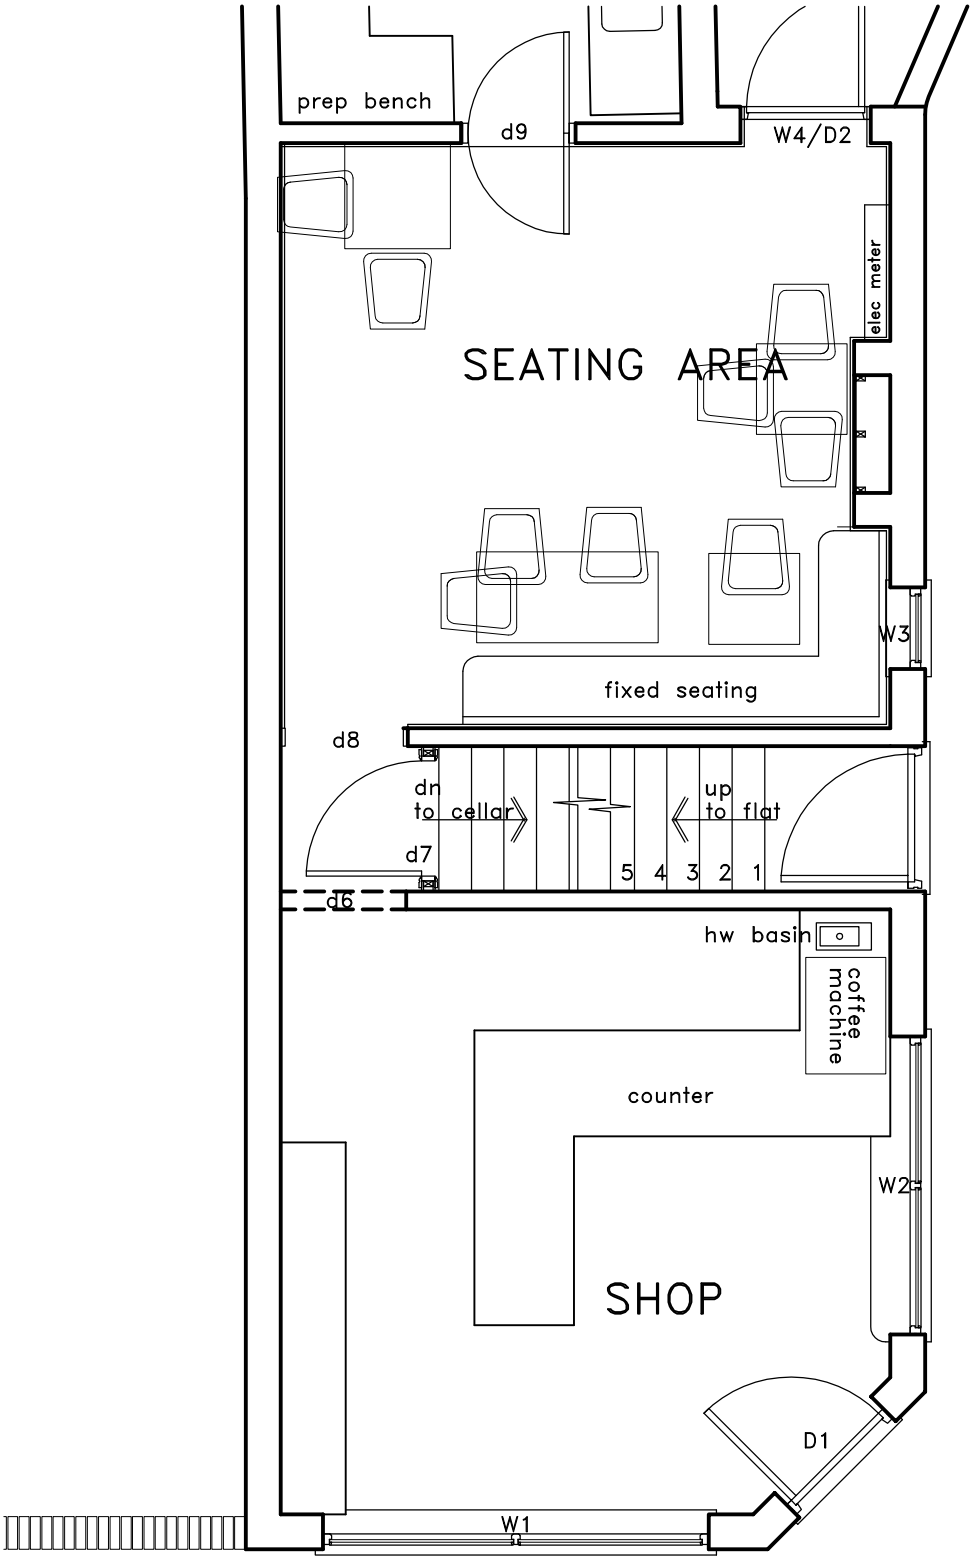


A 16/9/21 Shop layout updated
revisions

site Peony Gifts and Kitchen 122 Main Street ~ Horsley Woodhouse ~ Derbyshire DE7 6AW	drawing no PGK/1-1	scale 1:50
drawing Ground Floor Layout sheet 1 - front	date MARCH 2019	drawn by NJH
	revision a	