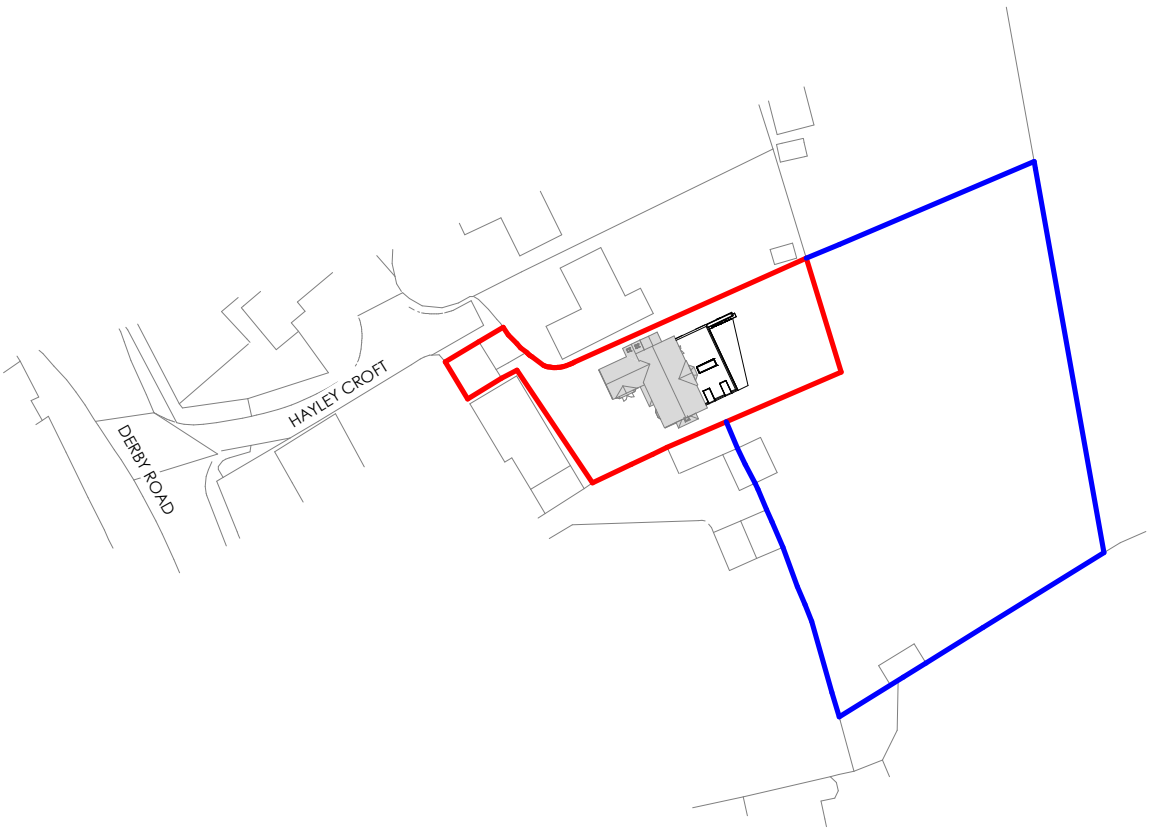


Rev	Date	Drawn	Description
A	19.10.21	RC	Redline amended and blue line added

Planning

CH DESIGN
ARCHITECTURE AND INTERIORS

Client: Mr & Mrs Maunder

Project: Field House, 6 Hayley Croft
Duffield, DE56 4HJ

Title: Location Plan

Scales@A4	Drawn:	Date:	Checked:
1 : 1250	RAC	19/10/2021 09:28:05	CMH

Drawing no: 020-21 A001 Rev: A

T 07980 839627
E chris@chrisheaddesign.uk
W www.chrisheaddesign.uk

CH Design is a trading name of Chris Head Design Ltd
Malt Shovel Farm, Alton, Ashover S42 6AW

© This drawing remains the copyright of Chris Head Design Ltd and cannot be reproduced in form without the express consent of the Company. All written dimensions are to be checked on site and any discrepancies reported prior to work on site commencing. Figured dimensions are only to be taken from this drawing. Do not scale. If in doubt ask.

North

10 0 10 20 30 40 50

SCALE 1:1250 m