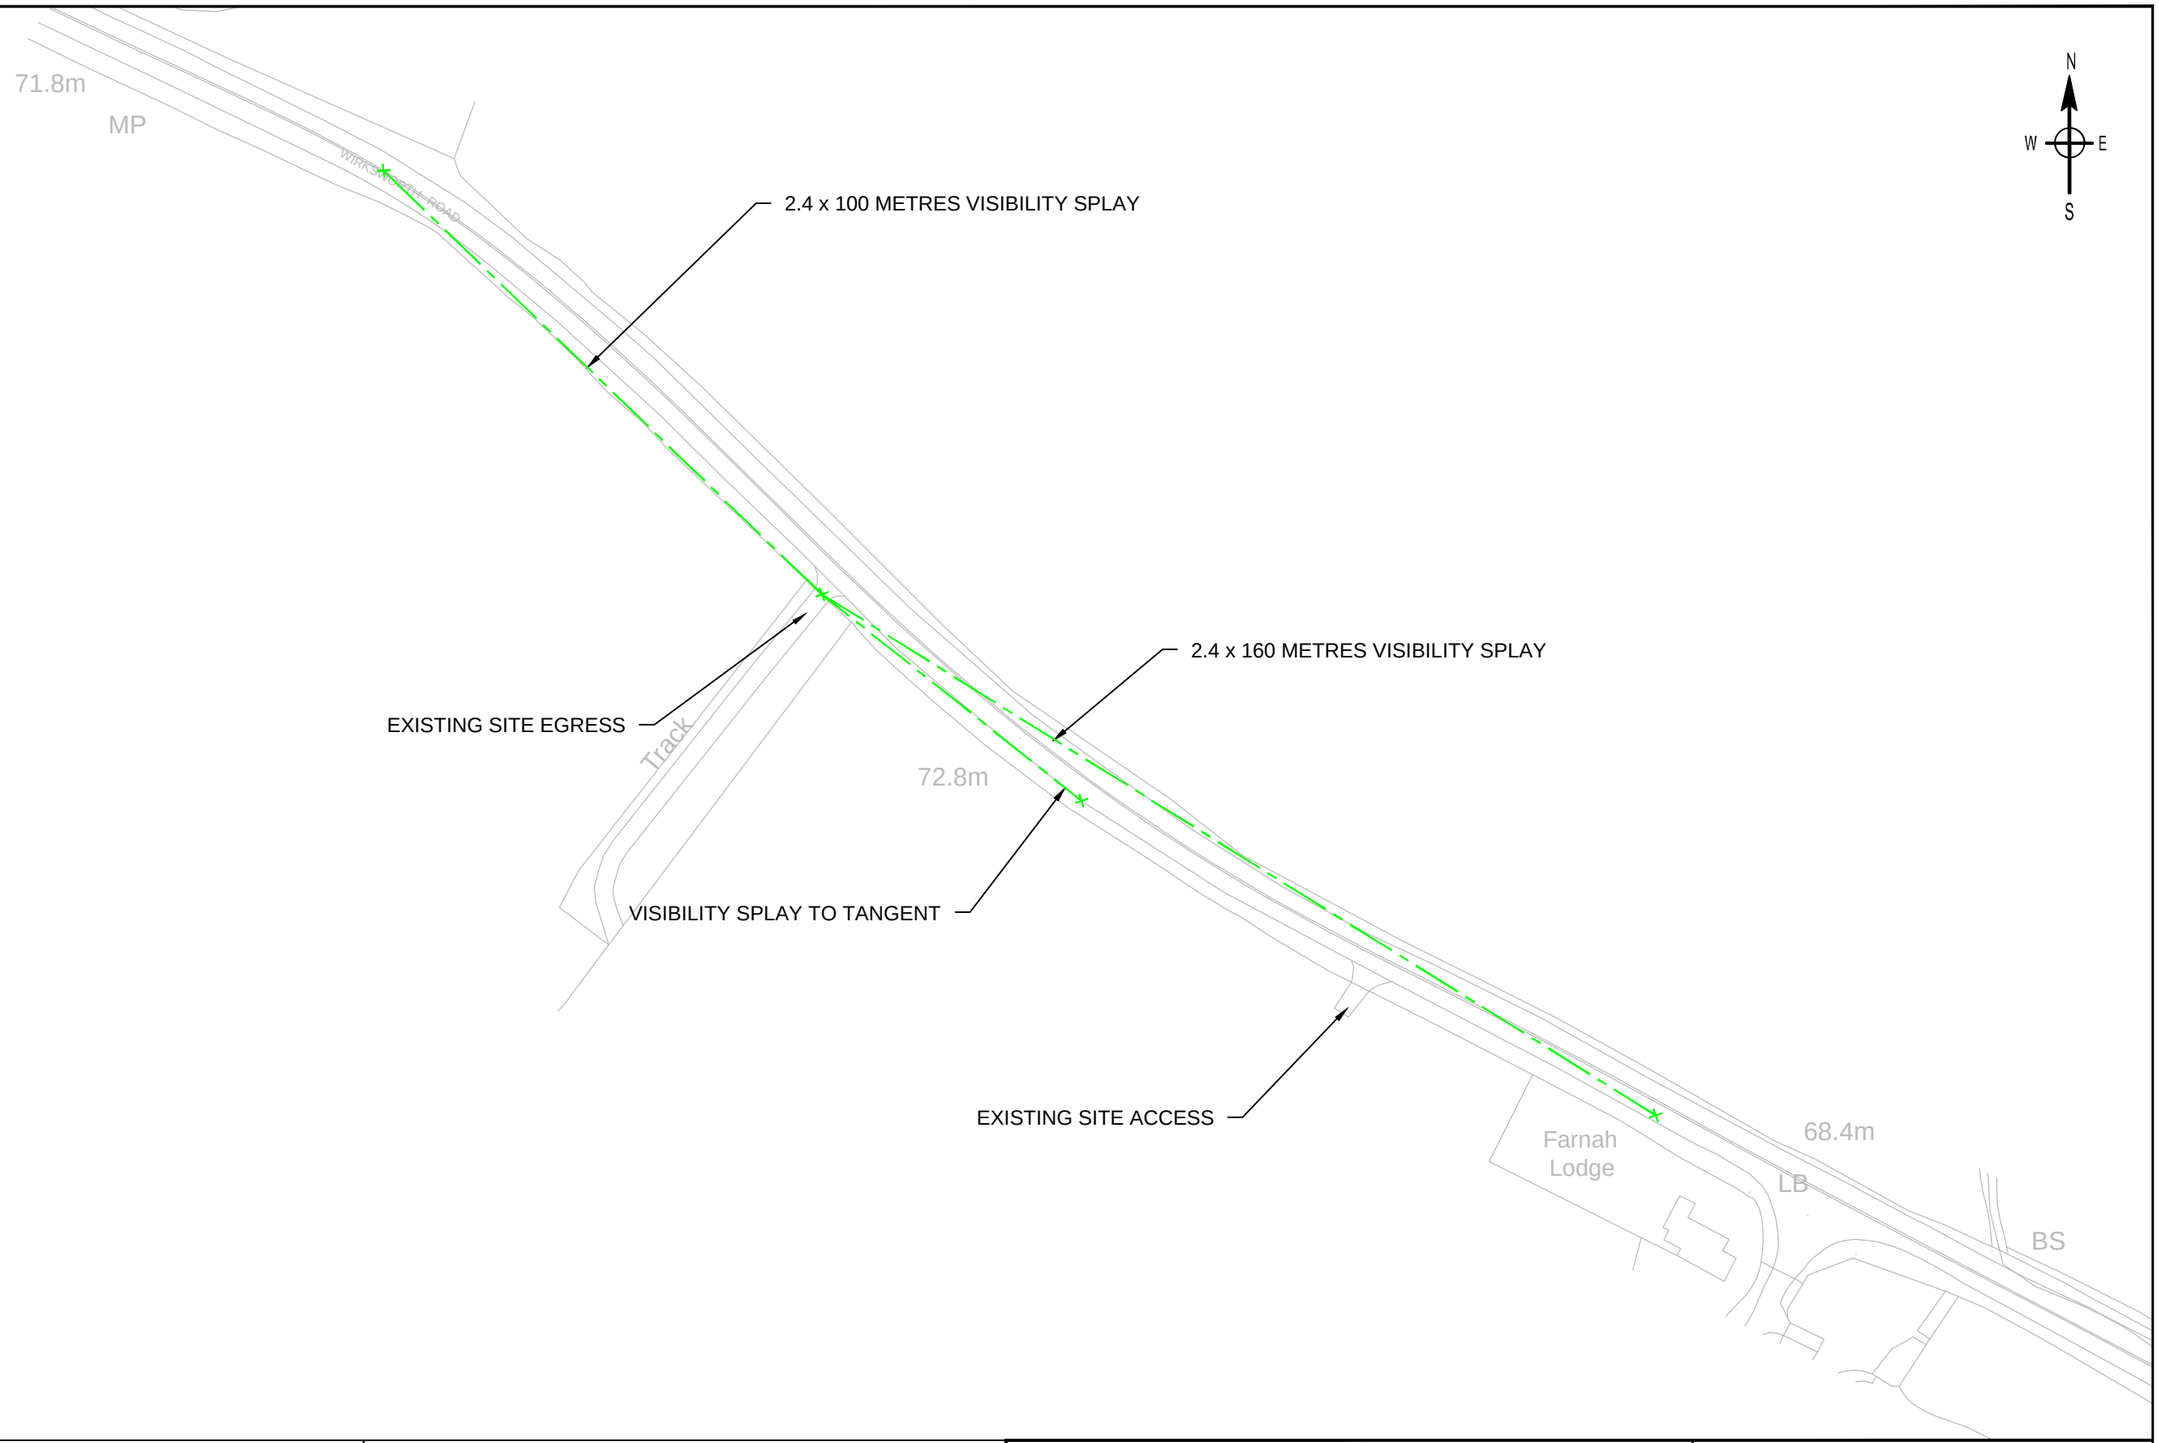

10mm
0
-10mm

Based upon the Ordnance Survey Map with the permission of the Controller of H.M. Stationary Office @ Crown Copyright Contract No. 100048330

REV		DR	CH	AP	DATE
-	-	-	-	-	-

CAD FILE NAME : D5433-1PD-001

PROJECT
DUFFIELD CAR BOOT SALE SITE, DERYSHIRE

CLIENT
TREASURE TROVE FAIRS

DRAWING TITLE
VISIBILITY ASSESSMENT AT EXISTING SITE EGRESS

DRAWN BY	CHECKED BY	APPROVED BY	DATE	SCALES @ A3 SIZE	ISSUE STATUS
KH	AM	AM	06.05.21	1:1000	PLANNING

SUSTAINABLE DEVELOPMENT AND DELIVERY
A specialist team within DLP Planning Ltd
DLP PLANNING LIMITED
e: bristol@dlpconsultants.co.uk w: www.dlpconsultants.co.uk

DRAWING NUMBER
D5433-1PD-001

REV.
-