


BLOCK PLAN - SCALE 1:500 @ A3

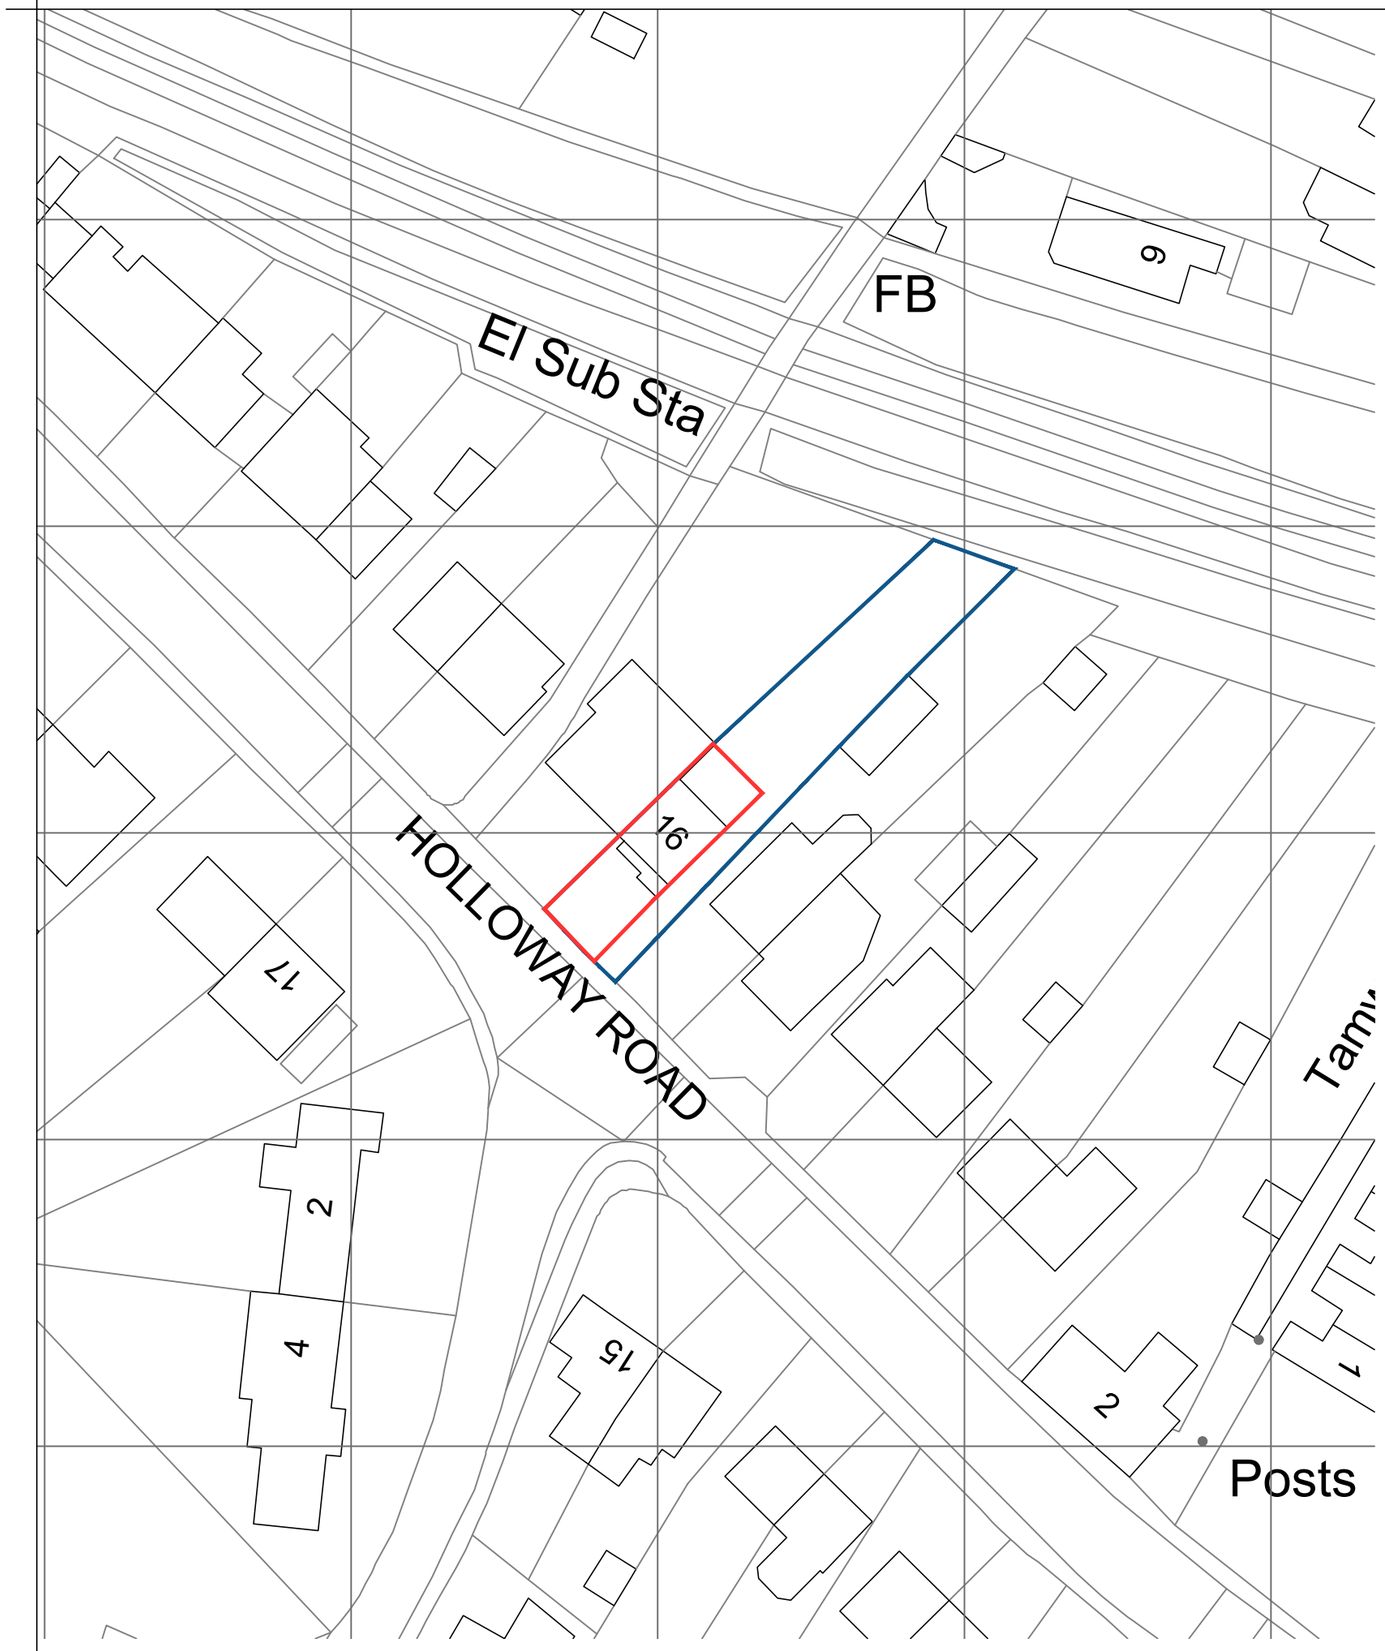

SITE LOCATION PLAN- SCALE 1:1250 @ A3

GREY RICHARDS TROWELL ARCHITECTURE

Address: 1-3 Greenhill, Wirksworth, Derbyshire, DE4 4EN
Tel: 01629 825491
Email: info@grtarchitecture.co.uk
Website: www.grtarchitecture.co.uk

Client:	Mr Nick Moraga
Project:	Extension & Alterations @ 16 Holloway Road
Address:	16 Holloway Road Duffield DE56 4FE
Drawing:	BLOCK PLAN & LOCATION PLAN
Dwg No: 001	Date: 29/09/2021
Scale: 1:500 & 1:1250	Paper size: A3
RIBA Stage:	3

Please Note:

Drawings up to RIBA Work Stage 4 are not sufficiently detailed for construction

DO NOT SCALE DRAWING

© Grey Richards Trowell Architecture all rights reserved