


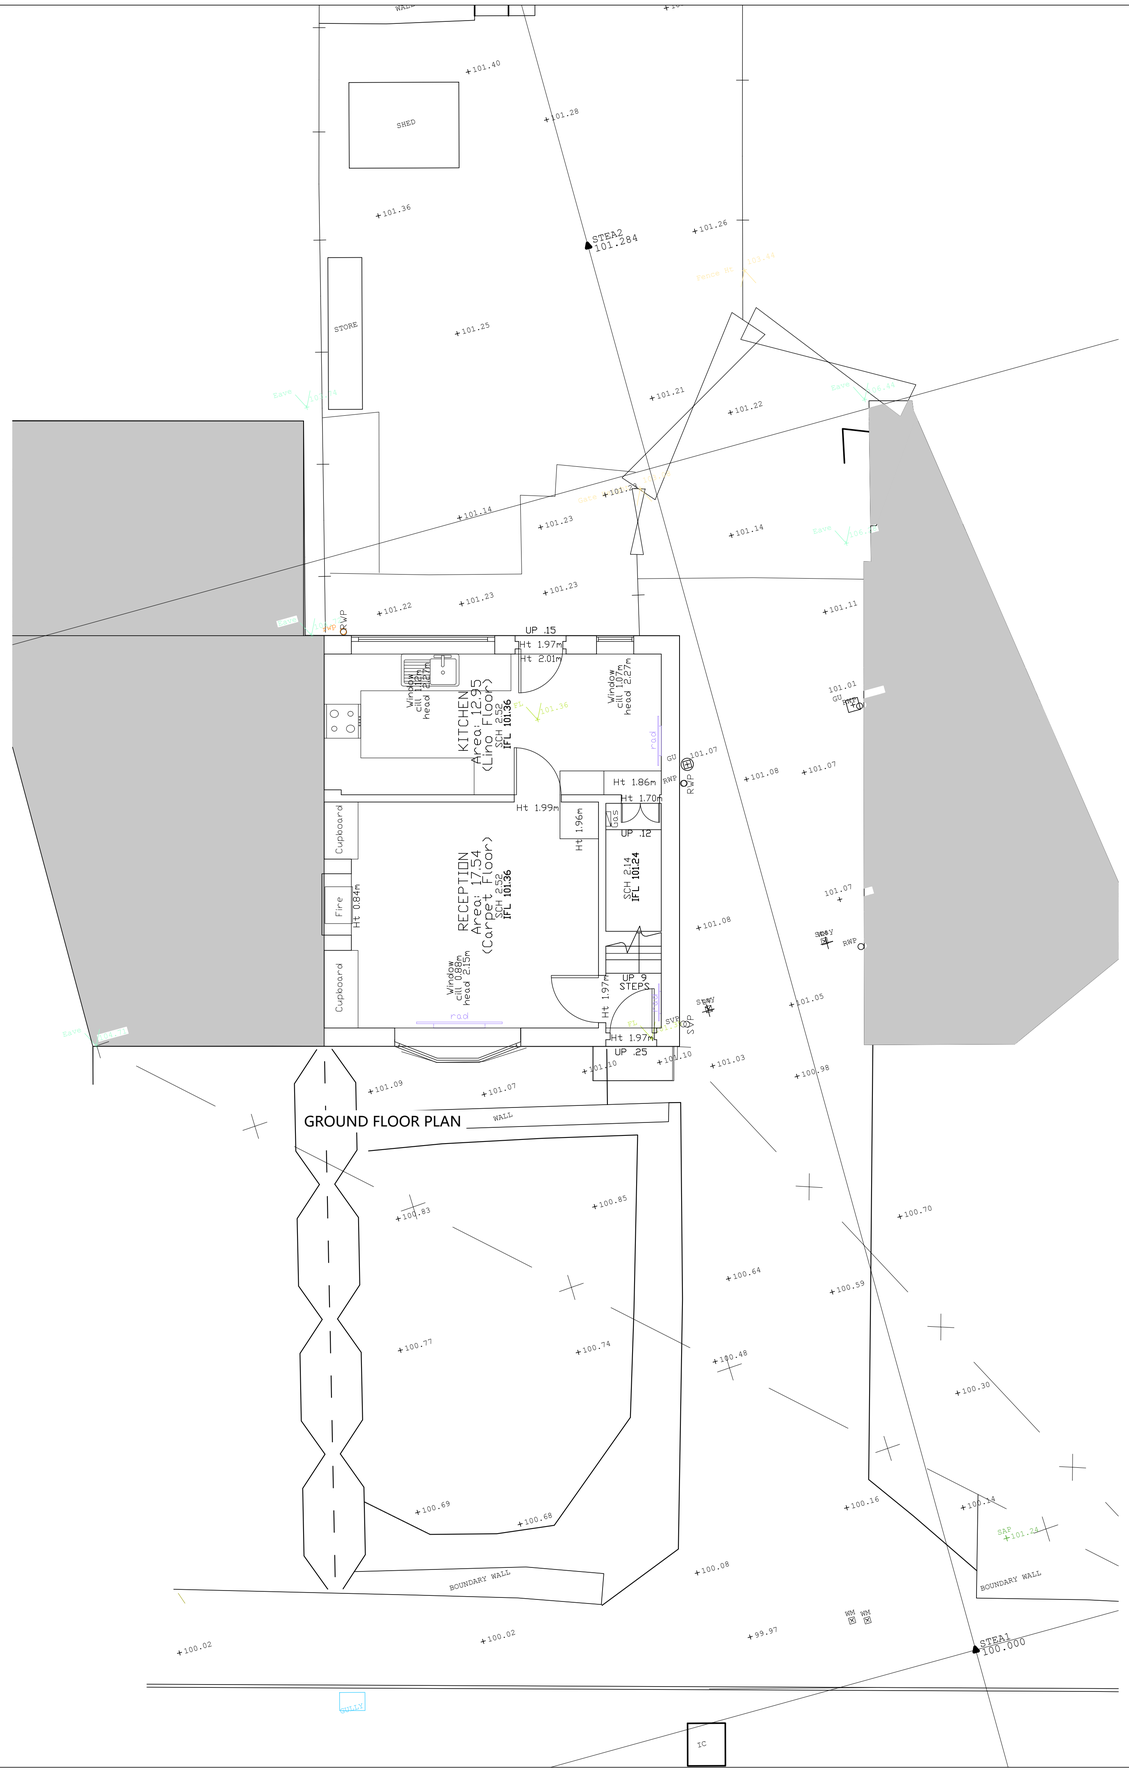


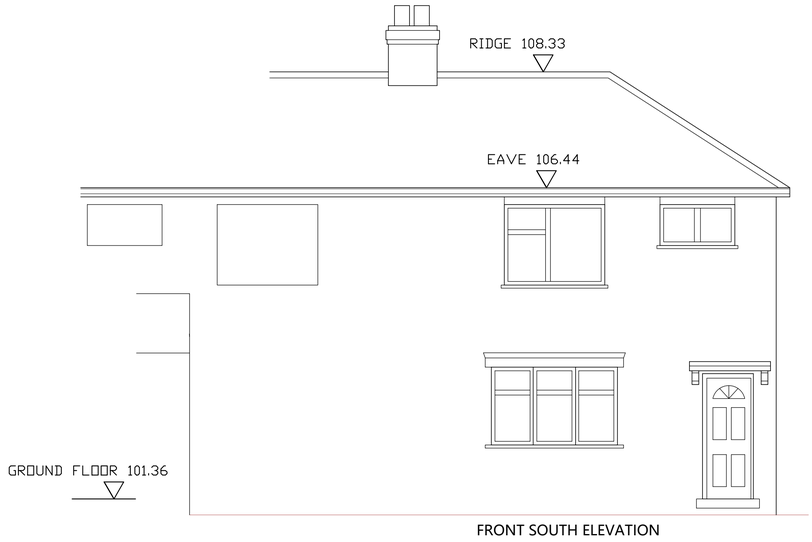

FRONT SOUTH ELEVATION

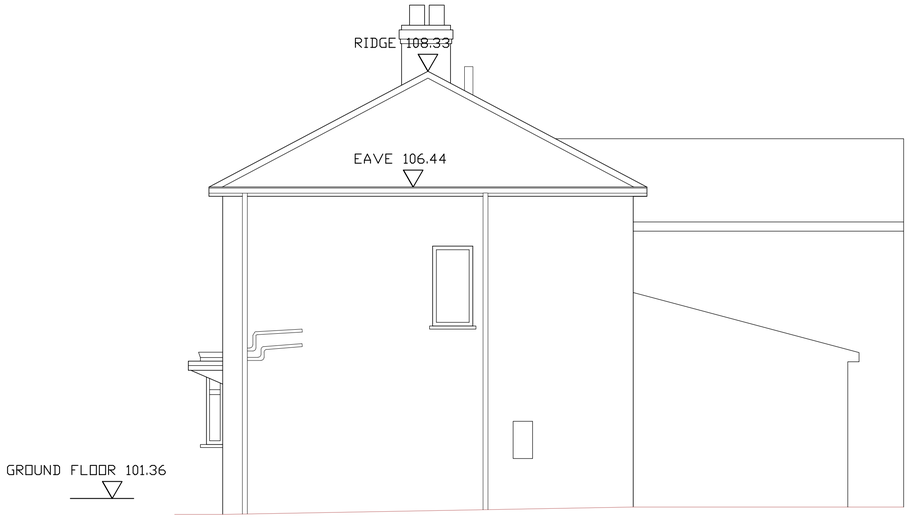

SIDE EAST ELEVATION

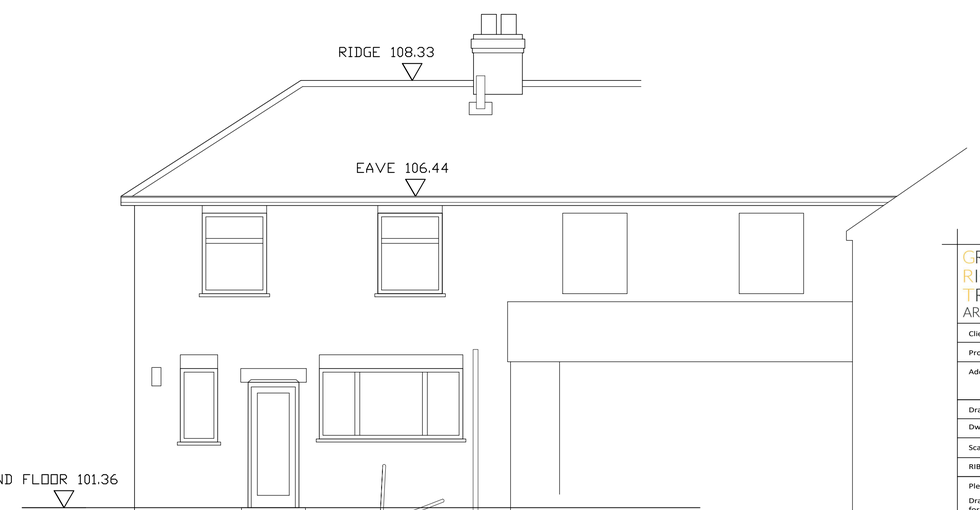

REAR NORTH ELEVATION

GREY RICHARDS TROWELL ARCHITECTURE

Address: 1-3 Greenhill, Wirksworth, Derbyshire, DE4 4EN
Tel: 01629 825491
Email: info@grtarchitecture.co.uk
Website: www.grtarchitecture.co.uk

Client:	Mr Nick Moraga		
Project:	Extension & Alterations @ 16 Holloway Road		
Address:	16 Holloway Road Duffield DE56 4FE		
Drawing:	As Existing Plans & Elevations		
Dwg No:	002	Date:	06/05/2021
Scale:	1:50	Paper size:	A1
RIBA Stage:	3		

Please Note:

Drawings up to RIBA Work Stage 4 are not sufficiently detailed for construction

DO NOT SCALE DRAWING

© Grey Richards Trowell Architecture all rights reserved