

1 Stone Mullion Window Elevation Detail - Proposed

1 : 10

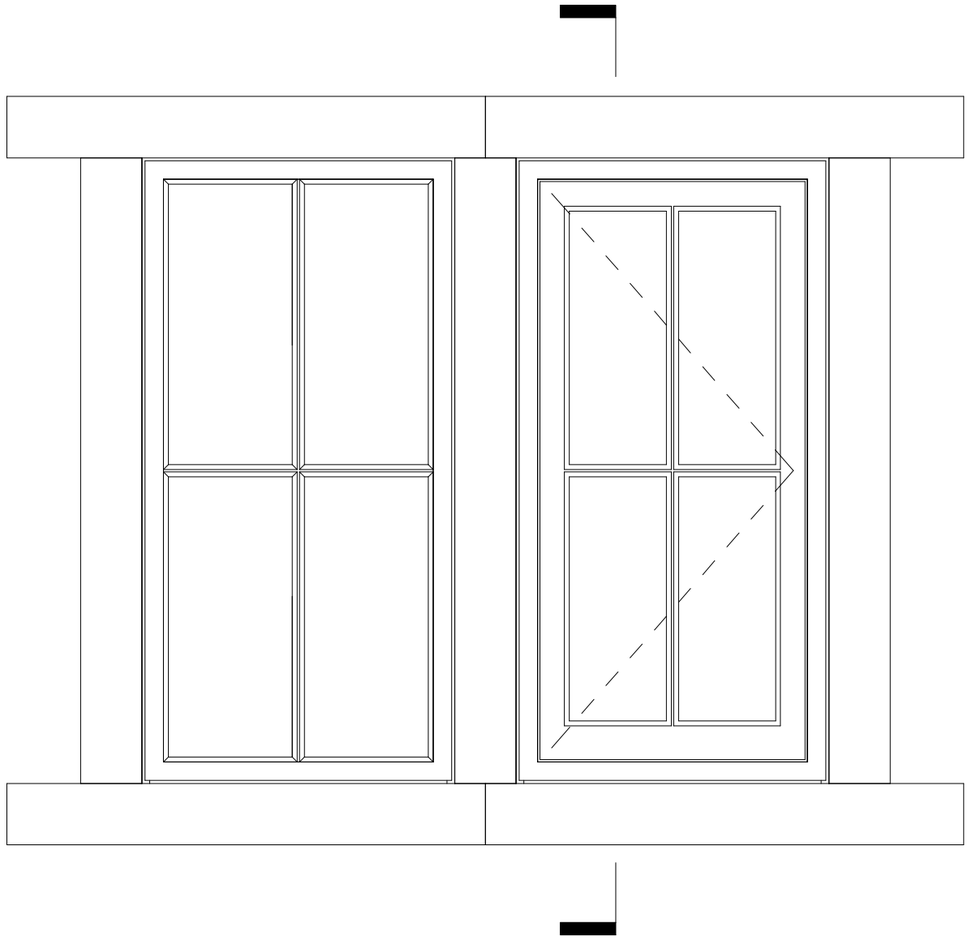


2 Stone Mullion Window Plan Detail - Proposed

1 : 10

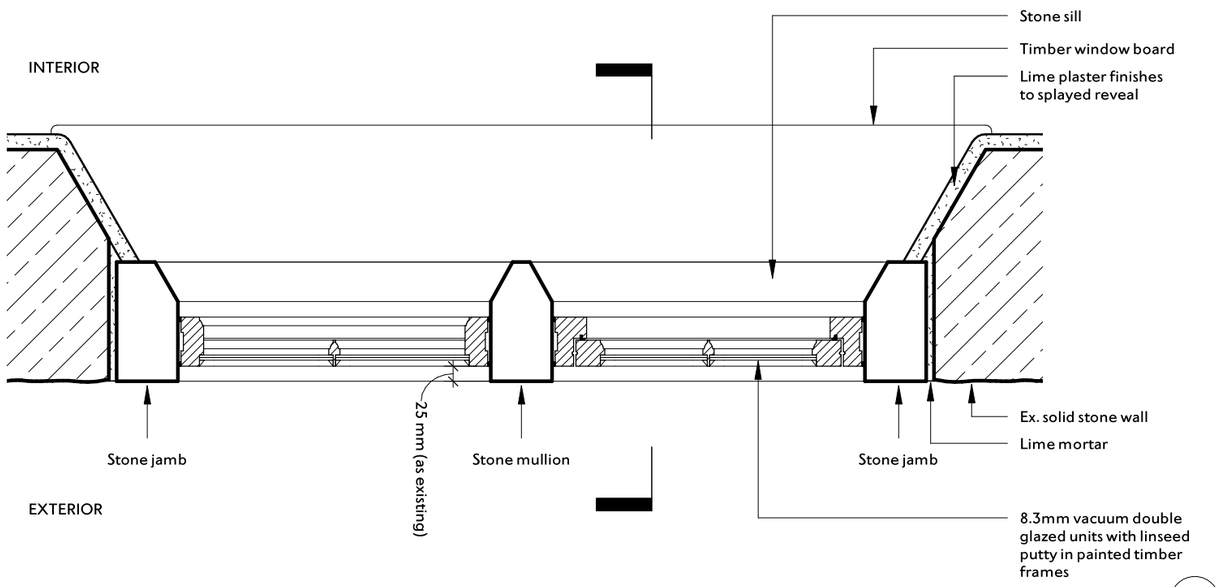

3 Stone Mullion Window Section - Proposed

1 : 5

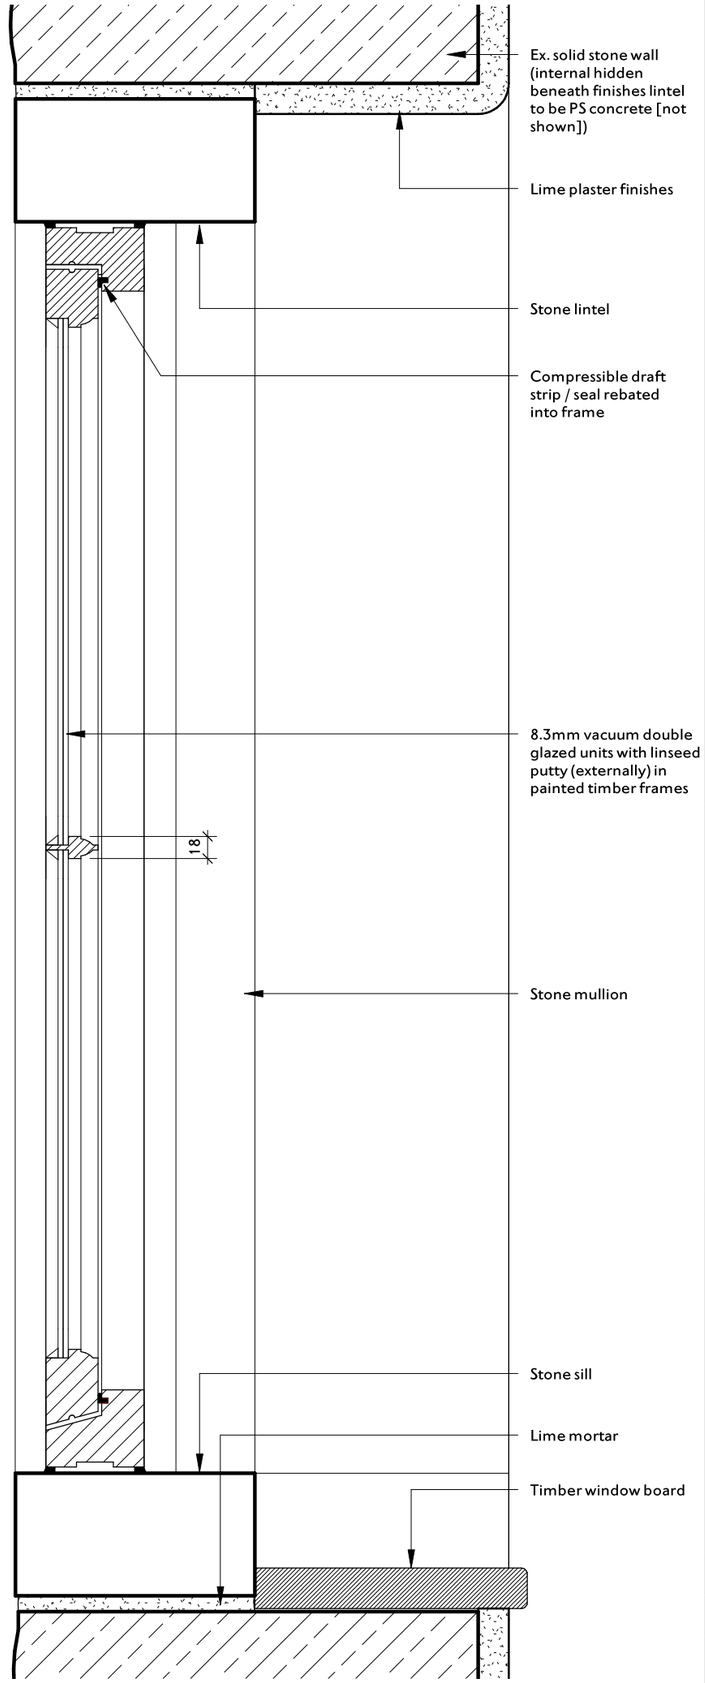

NOTES

Andrew Lees Architect (ALA) shall have no responsibility for any use made of this document other than for that which it was prepared and issued.

All dimensions should be checked on site. It is the Contractor's responsibility to check all governing dimensions and verify all dimensions on site before commencing any work or making any shop drawings.

DO NOT SCALE FROM THIS DRAWING

This drawing is to be read in conjunction with the architectural specification, the CDM documentation, and with the structural, mechanical and electrical drawings and any other relevant design information by others.

Any drawing errors or divergences should be brought to the attention of ALA at the contact details shown on this sheet.

INDICATIVE SCALE BAR

0 100 200 300 400 500mm

1:10

NOTES / KEY

This timber framing pattern applies to all proposed new "narrow double glazed" windows scheduled in ALA-024-07.

REVISION	DESCRIPTION	DRAWN	CHECKED	DATE
LB01	First issue.	AWL	AWL	19/10/21

ANDREW LEES ARCHITECT
48 Norwich
South Street
Park Hill
Sheffield
S2 5AY

E alarchitect@icloud.com
T 0114 453 6834
M 07941 328 353
www.andrewleesarchitect.co.uk

PROJECT: Broadholme Farm

CLIENT: Mrs Bridget Lees

ISSUE STATUS	DATE FIRST ISSUED
Listed Building Consent	19/10/21
DRAWING TITLE: Stone Mullion Window Detail - Proposed	SCALE: As indicated @ A3
DRAWING No.: ALA-024-10	REVISION: LB01