
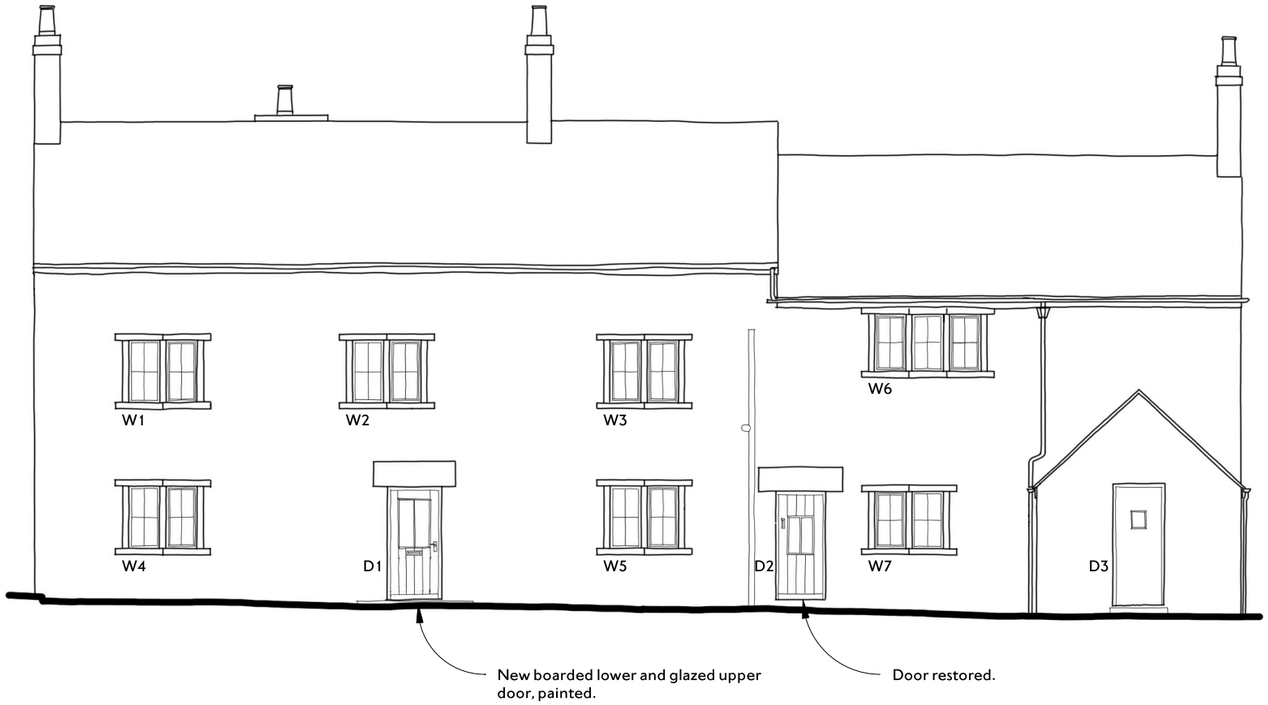


1 East Elevation - Proposed

1 : 100

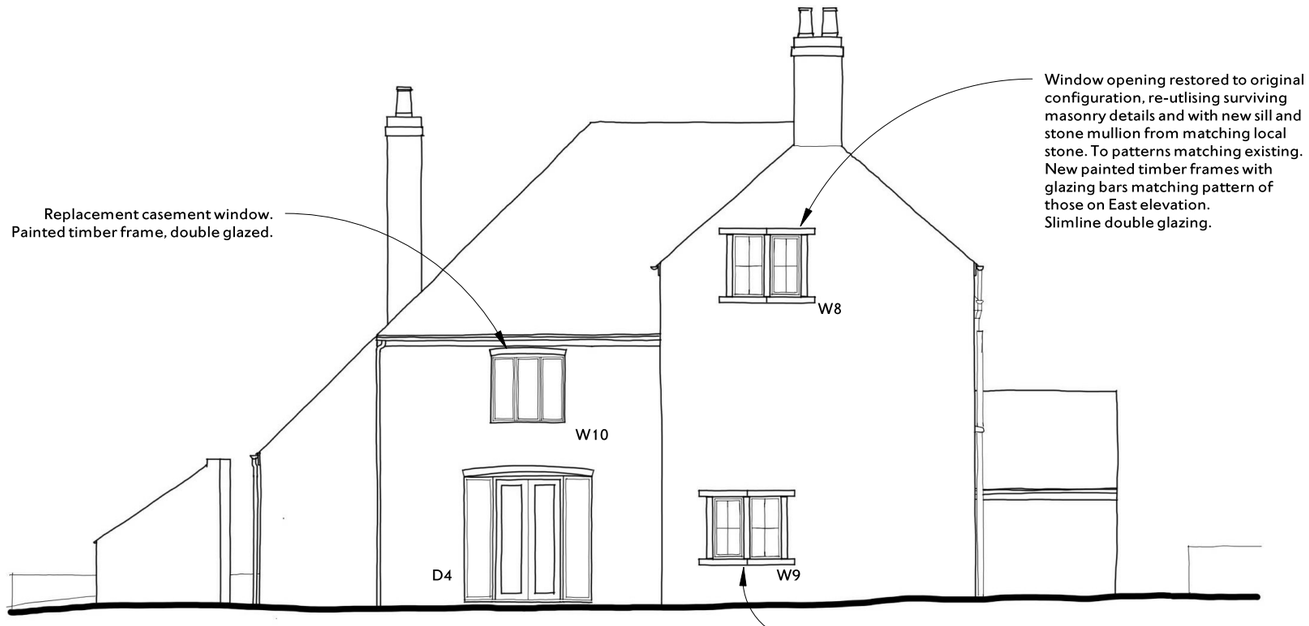

2 South Elevation - Proposed

1 : 100

NOTES
Andrew Lees Architect (ALA) shall have no responsibility for any use made of this document other than for that which it was prepared and issued.

All dimensions should be checked on site. It is the Contractor's responsibility to check all governing dimensions and verify all dimensions on site before commencing any work or making any shop drawings.

DO NOT SCALE FROM THIS DRAWING

This drawing is to be read in conjunction with the architectural specification, the CDM documentation, and with the structural, mechanical and electrical drawings and any other relevant design information by others.

Any drawing errors or divergences should be brought to the attention of ALA at the contact details shown on this sheet.

REVISION	DESCRIPTION	DRAWN	CHECKED	DATE
LB02	D2 treatment amended.	AWL	AWL	19/10/21
LB01	First issue.	AWL	AWL	04/10/21

INDICATIVE SCALE BAR

0 1 2 3 4 5 6m

1:100

KEY PLAN / NOTES

REFER ALSO TO:

Window and door schedule, doc no. ALA-024-07

Design and Access Statement, doc no. ALA-024-REP-01

ANDREW LEES ARCHITECT
48 Norwich
South Street
Park Hill
Sheffield
S2 5AY
United Kingdom
E alarchitect@icloud.com
T 0114 453 6834
M 07941 328 353
www.andrewleesarchitect.co.uk

PROJECT: Broadholme Farm

CLIENT: Mrs Bridget Lees

ISSUE STATUS: Listed Building Consent

DATE FIRST ISSUED: 04/10/21

DRAWING TITLE: East (front) and South Elevations - Proposed

SCALE: 1 : 100 @ A3

DRAWING No.: ALA-024-05

REVISION: LB02