

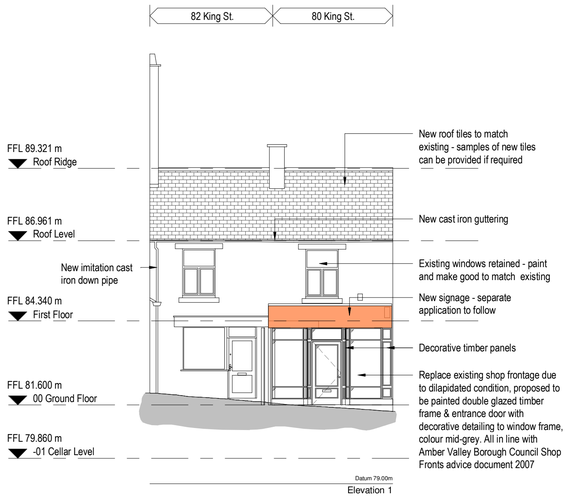



Elevation 1 as Proposed - Front
1 : 100

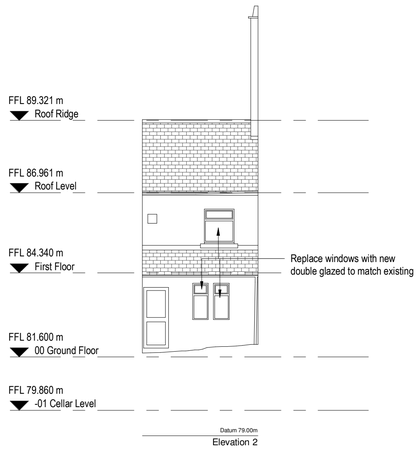


Elevation 2 as Proposed - Rear
1 : 100

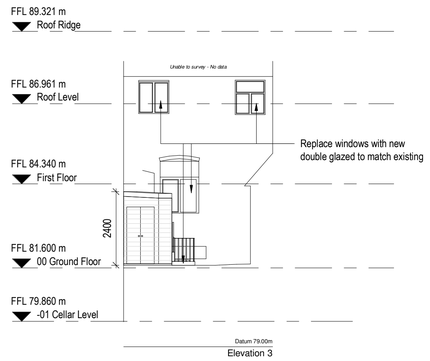

Elevation 3 as Proposed - Rear
1 : 100

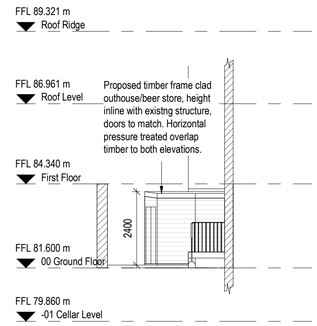


Elevation 4 as Proposed - Rear
1 : 100

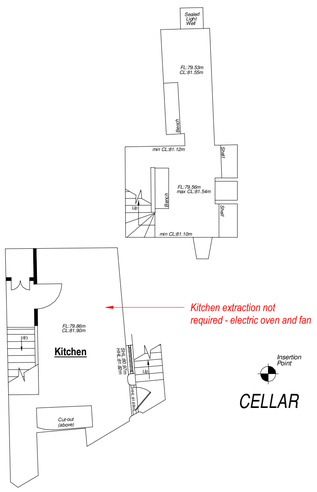

-01 Cellar Level as Proposed
1 : 100



00 Ground Floor as Proposed
1 : 100

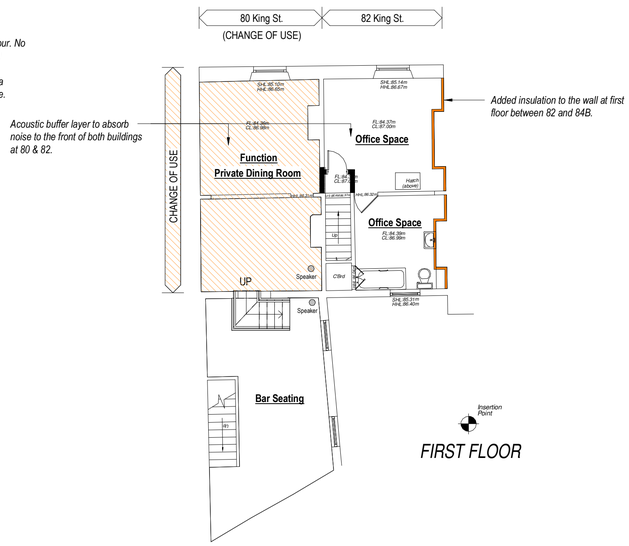

First Floor as Proposed
1 : 100

NOTES:
Do not scale from this drawing:
Dimensions to be site checked by Contractor working only from grid and figured dimensions and cross checked with all other relevant drawings. Any discrepancies to be reported to the Architect prior to construction. The title, copyright and information in this document is the property of Morrison Design Ltd, Chartered Architects.
ISO 9001 Registered Firm

N

Scale 1 : 100
0 1 2 5 10 m

Drawing Notes

1. Coordinate all work with architectural and engineer's drawings and specifications.
2. Do not scale drawings.
3. Work shall include all required permits, labour, materials, and equipment to complete all work indicated on drawings and as necessary for a complete project.
4. All work shall be done in accordance with applicable codes and standards.
5. Any discrepancies noted on site are to be reported to the Architect immediately.
6. All dimensions are in millimetres unless noted otherwise.

Revision	Description	Date
C	Proposed timber framed outhouse/shed added to Elevation 3 + 4.	19.10.21
B	Drawing revised following planning comments	16.09.21
A	Plans revised following client and planners feedback.	15.06.21

MORRISON DESIGN
CHARTERED ARCHITECTS
Morrison Design Ltd, St Alkmunds House, 103 Belper Road, Derby DE1 3ES
T: 01332 363355 E architect@morrisondesign.co.uk W morrisondesign.co.uk

Client

Project
80 King Street, Belper DE56 1QA

Title
Proposed

Drawn by	Checked by	Job Number
JJ	NC	5049

Drawing Number	Revision	Scale @ A1
001	C	1 : 100
File Ref.: Plotter Settings:		Date 13.08.21

PRELIMINARY