
Graphical Scale **1:1250**

0 5 10 15 20 30 40 50 60 70 80 90 100

All drawings should be read in conjunction with the entire **PL Series** drawings. Full details and specifications will be provided following approval of the planning application and through a formal Building Control submission prior to commencement of site works & construction.

Application Boundary

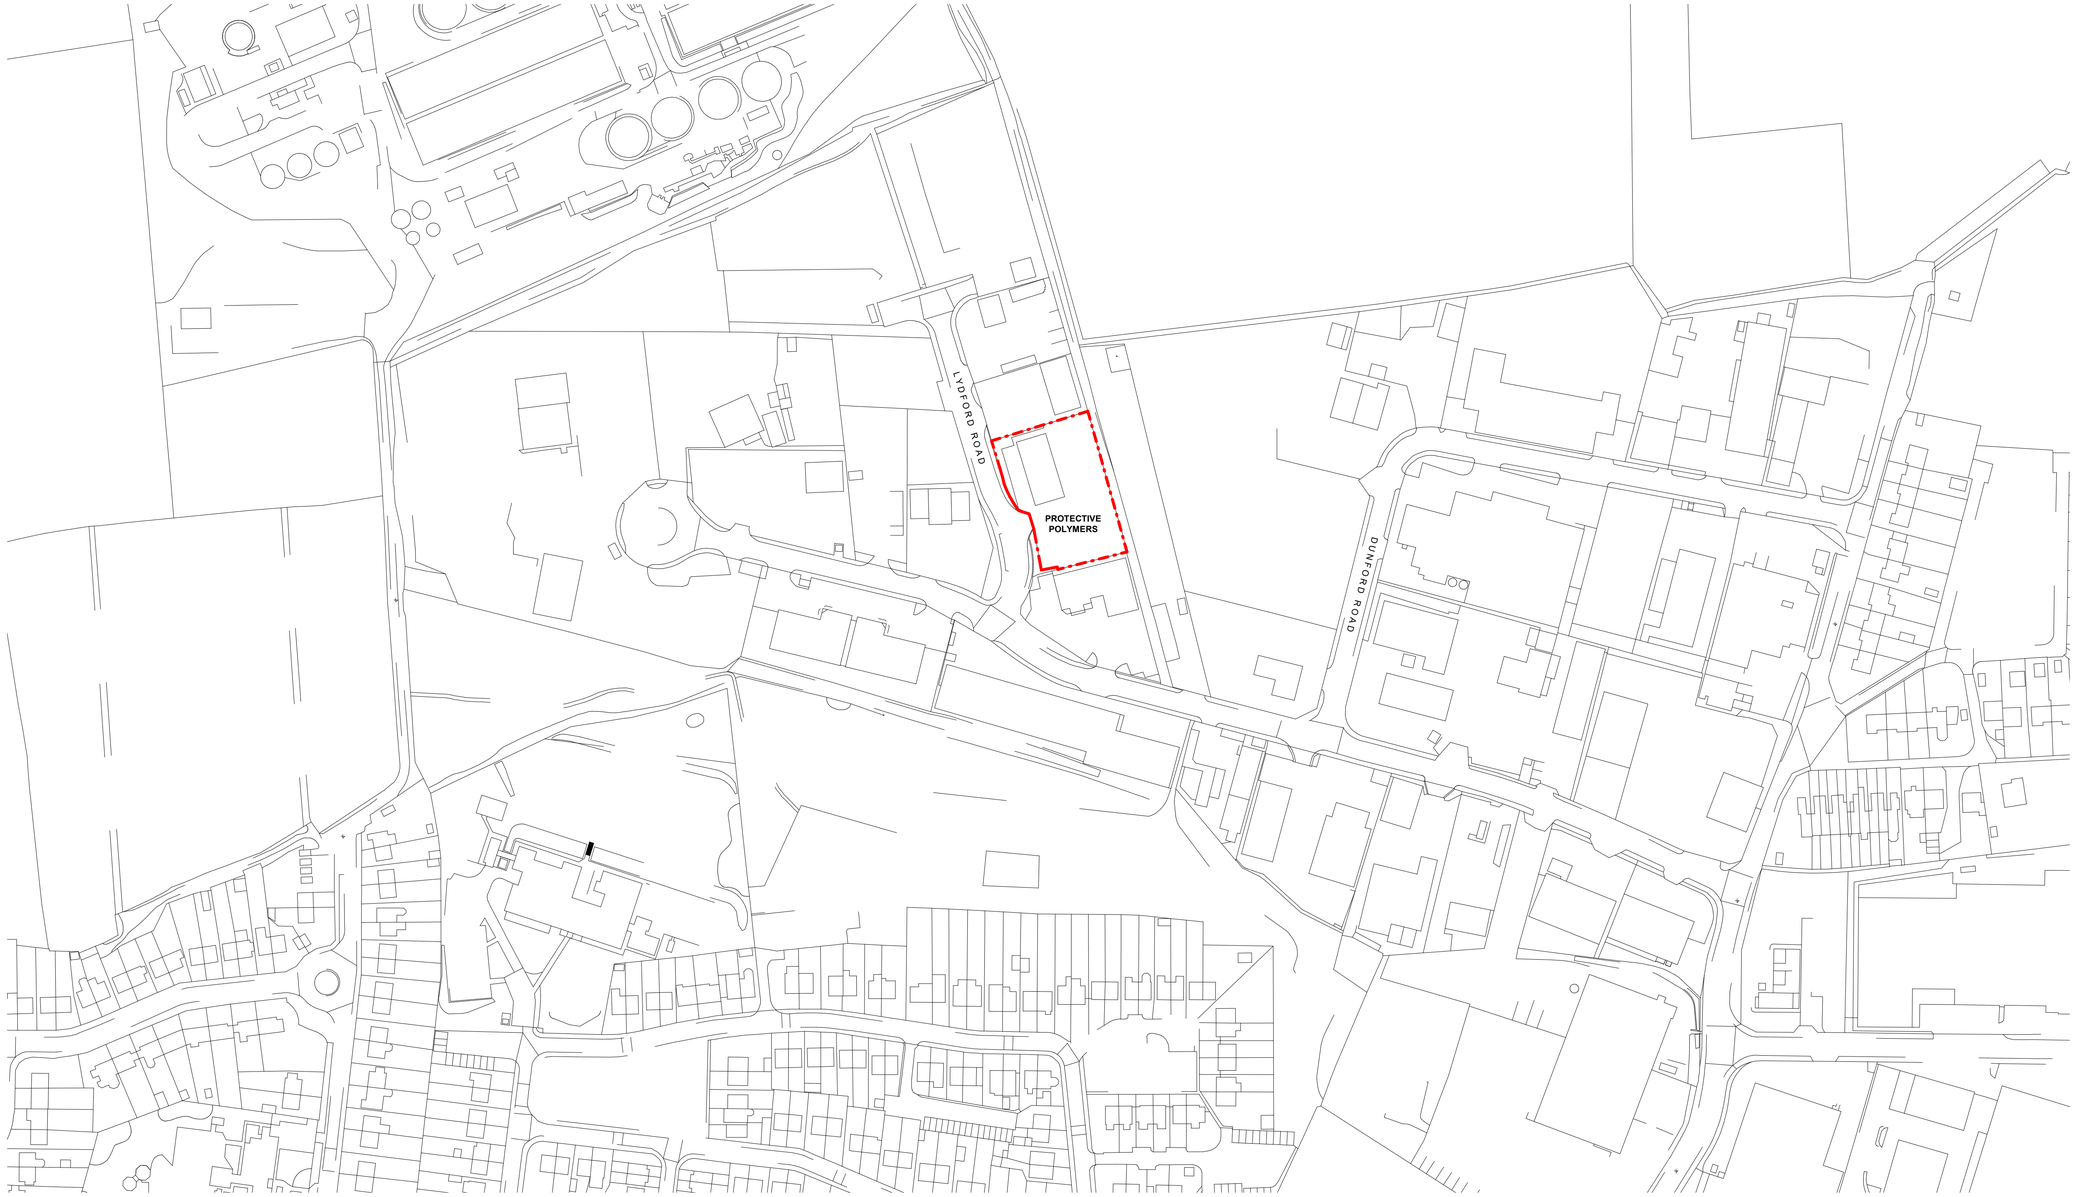

Site Location Plan

1 : 1250

Rev	Description	Date	By
P1	First Issue	08/10/21	NS

peakarchitects
Broomhall, 8-10 Broomhall Road, Sheffield, S10 2DR
www.peakarchitects.co.uk

Project	519-2021 Protective Polymers
Client	Protective Polymers
Drawing	519-PKA-XX-XX-DR-A-PL001 Site Location Plan
Revision	P1
Date Created	29/09/2021
Suitability	S3
Scale	As indicated @ A1
Drawn By	NS
Checked By	PH

PLANNING