



Proposed Elevation 01

1 : 100

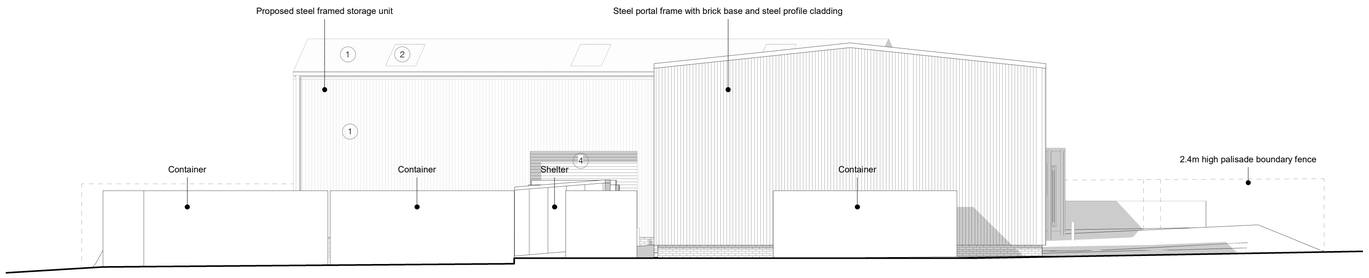


Proposed Elevation 02

1 : 100

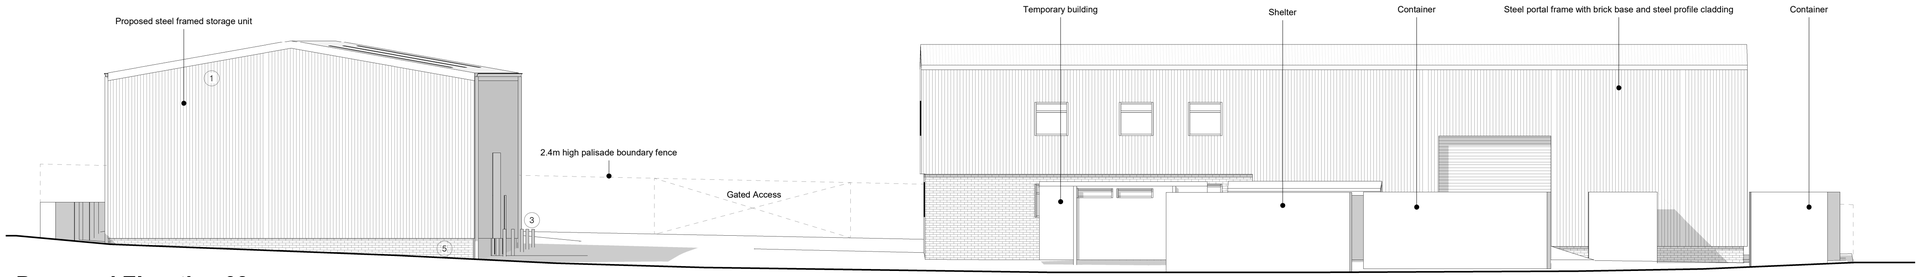

Proposed Elevation 03

1 : 100

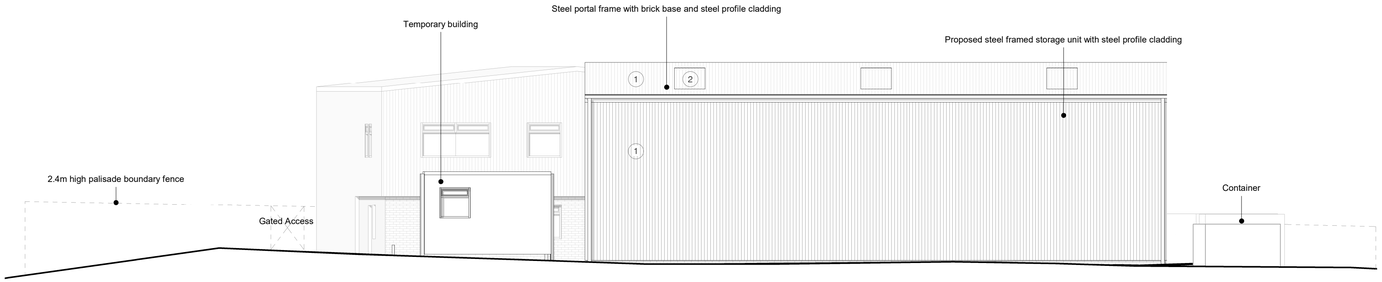

Proposed Elevation 04

1 : 100


Graphical Scale **1:100**

0 1 2 3 4 5

All drawings should be read in conjunction with the entire **PL Series** drawings. Full details and specifications will be provided following approval of the planning application and through a formal Building Control submission prior to commencement of site works & construction.

Materials Key

1. Trapezoidal profile cladding
2. Trapezoidal profile rooflight
3. Bollards
4. Roller shutter
5. Brickwork
6. Internal blockwork

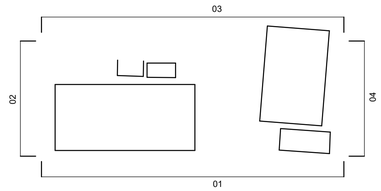

Rev	Description	Date	By
P2	Client amendments	11/10/21	NS
P1	First Issue	08/10/21	NS

peakarchitects
Broomhall, 8-10 Broomhall Road, Sheffield, S10 2DR
www.peakarchitects.co.uk

Project
519-2021
Protective Polymers

Client
Protective Polymers

Drawing
519-PKA-XX-XX-DR-A-PL011
Proposed Elevations

Revision	P2	Date Created	29/09/2021
Suitability	S3	Scale	As indicated @ A1
Drawn By	NS	Checked By	PH

PLANNING