THIS DRAWING IS THE PROPERTY OF TDR DESIGN SERVICES LIMITED. COPYRIGHT IS RESERVED AND IS ISSUED ON THE CONDITION THAT IT IS NOT COPIED, REPRODUCED OR DISCLOSED, EITHER WHOLLY OR IN PART WITHOUT WRITTEN PERMISSION FROM TDR DESIGN SERVICES.

DO NOT SCALE OFF THIS DRAWING. ALL DIMENSIONS AND SETTING-OUT TO BE CHECKED AND VERIFIED ON SITE BY THE CONTRACTOR PRIOR TO CONSTRUCTION, ORDERING OR MANUFACTURING. IF IN DOUBT, OR ANY DISCREPANCIES FOUND, CONTACT THE ORIGINATOR FOR CLARIFICATION.

ALL WORK TO BE CARRIED OUT IN ACCORDANCE WITH CURRENT BS/EN STANDARDS AND CODES OF PRACTICE.

DRAWING NOTES

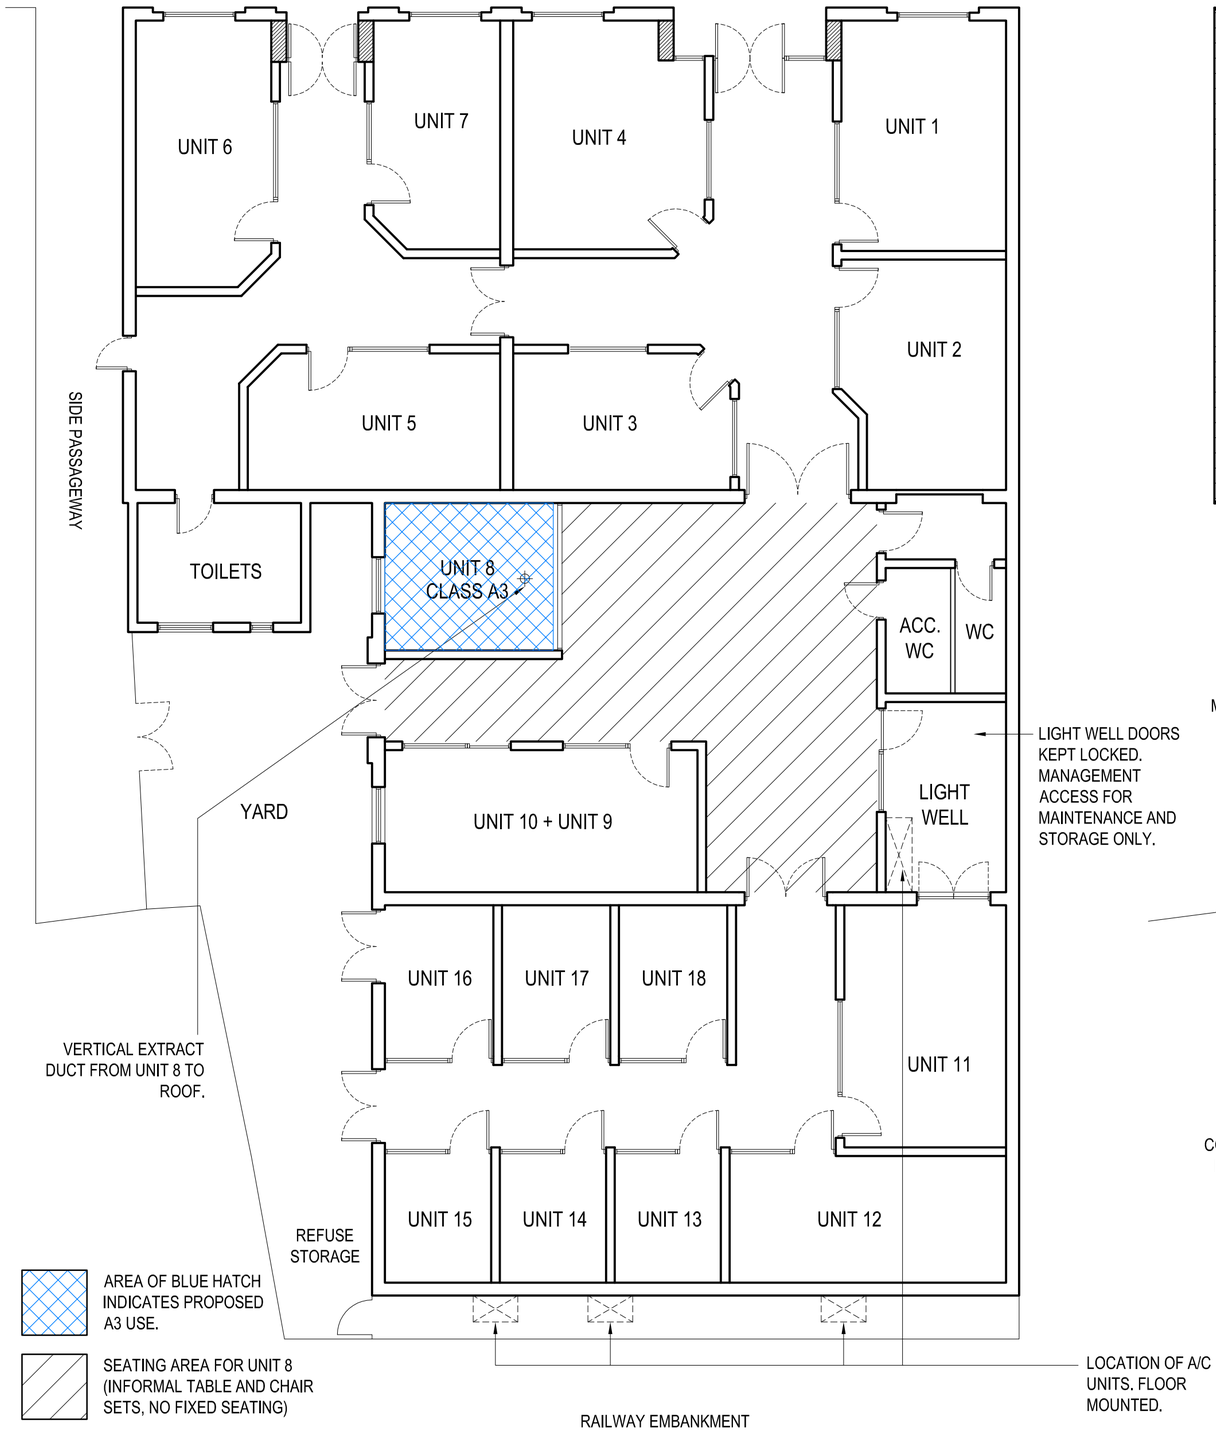

PROPOSED GROUND FLOOR PLAN
SCALE 1:100 @A2

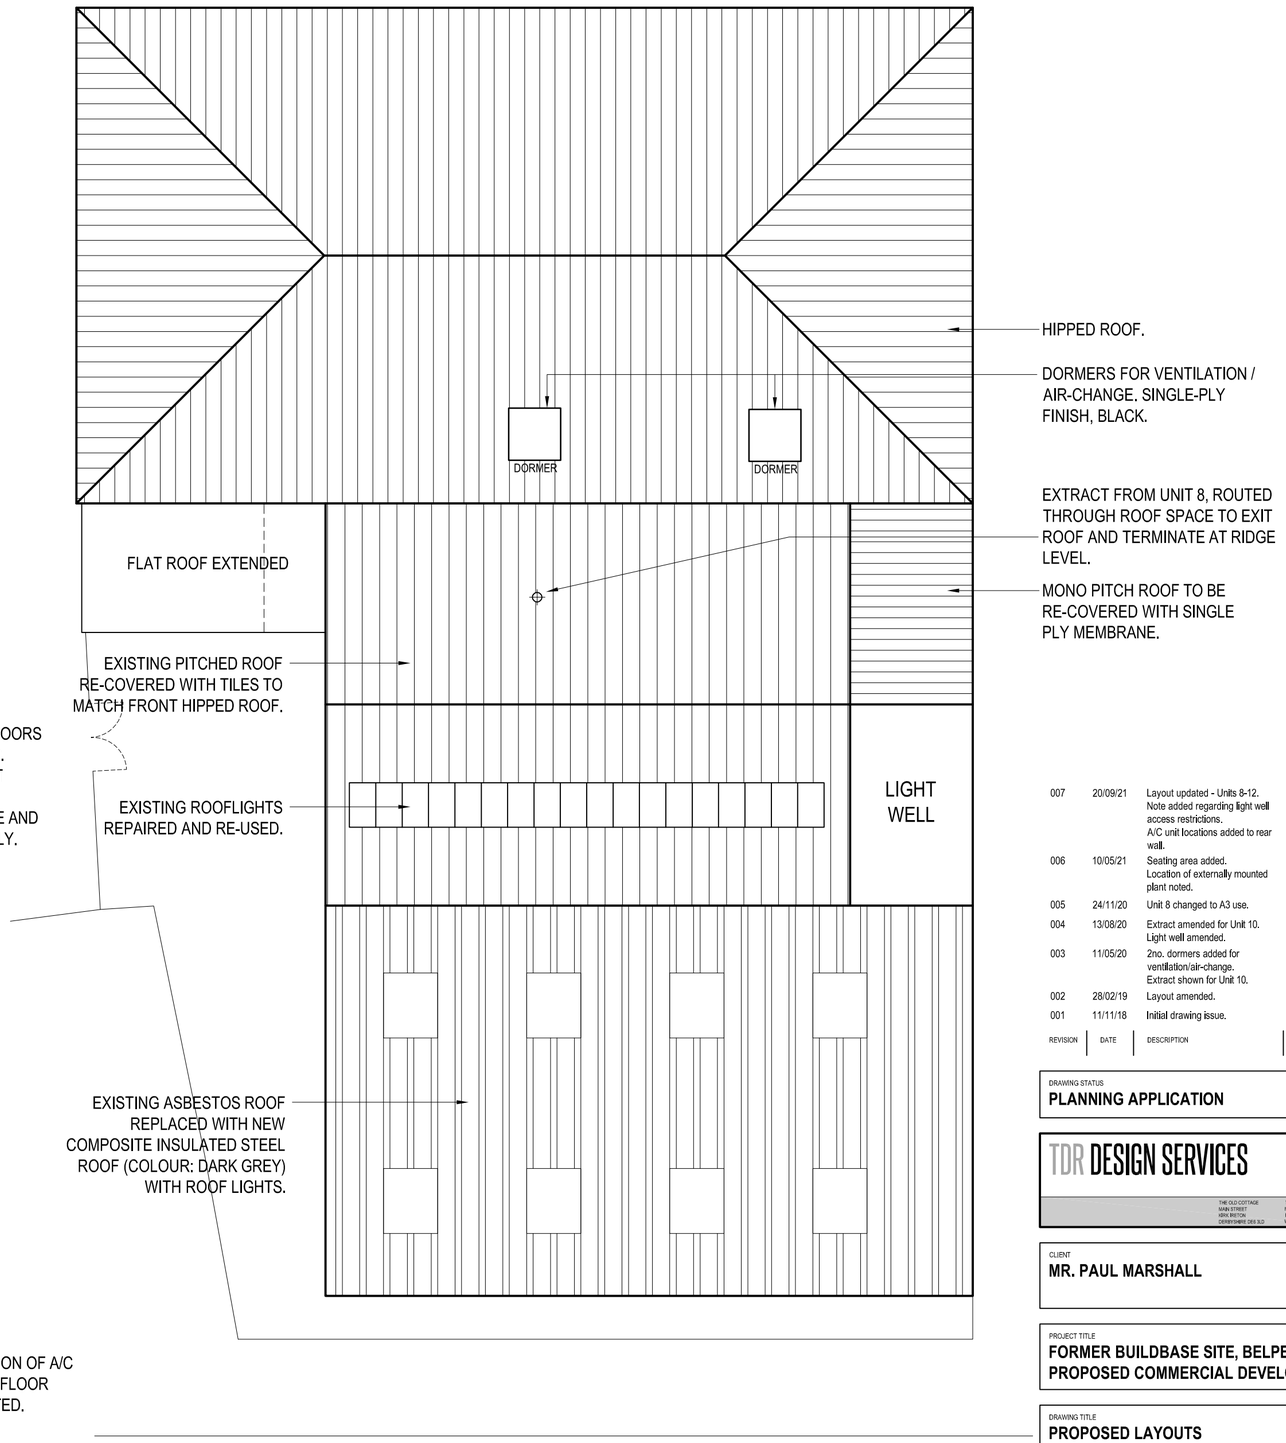

PROPOSED ROOF PLAN
SCALE 1:100 @A2

REVISION	DATE	DESCRIPTION	DRAWN	CHECKED
007	20/09/21	Layout updated - Units 8-12. Note added regarding light well access restrictions. A/C unit locations added to rear wall.	SP	GP
006	10/05/21	Seating area added. Location of externally mounted plant noted.	SP	GP
005	24/11/20	Unit 8 changed to A3 use.	SP	GP
004	13/08/20	Extract amended for Unit 10. Light well amended.	SP	GP
003	11/05/20	2no. dormers added for ventilation/air-change. Extract shown for Unit 10.	SP	GP
002	28/02/19	Layout amended.	SP	GP
001	11/11/18	Initial drawing issue.	SP	GP

DRAWING STATUS
PLANNING APPLICATION

TDR DESIGN SERVICES

THE OLD COTTAGE
MAIN STREET
KIRK BRETON
DERBYSHIRE DE6 3LD
T 01335 372 892
M 07970 422 095
E info@tdr-designservices.com
W www.tdr-designservices.com

CLIENT
MR. PAUL MARSHALL

PROJECT TITLE
FORMER BUILDBASE SITE, BELPER
PROPOSED COMMERCIAL DEVELOPMENT

DRAWING TITLE
PROPOSED LAYOUTS
GROUND FLOOR AND ROOF LEVEL

PROJECT NUMBER	DRAWING NUMBER	REVISION
20849-01	01-102	007

SCALE	DRAWN BY	CHECKED BY	DATE
1:100 @A2	SP	GP	09/11/18

COPYRIGHT © TDR DESIGN SERVICES LIMITED 2018. ALL RIGHTS RESERVED.