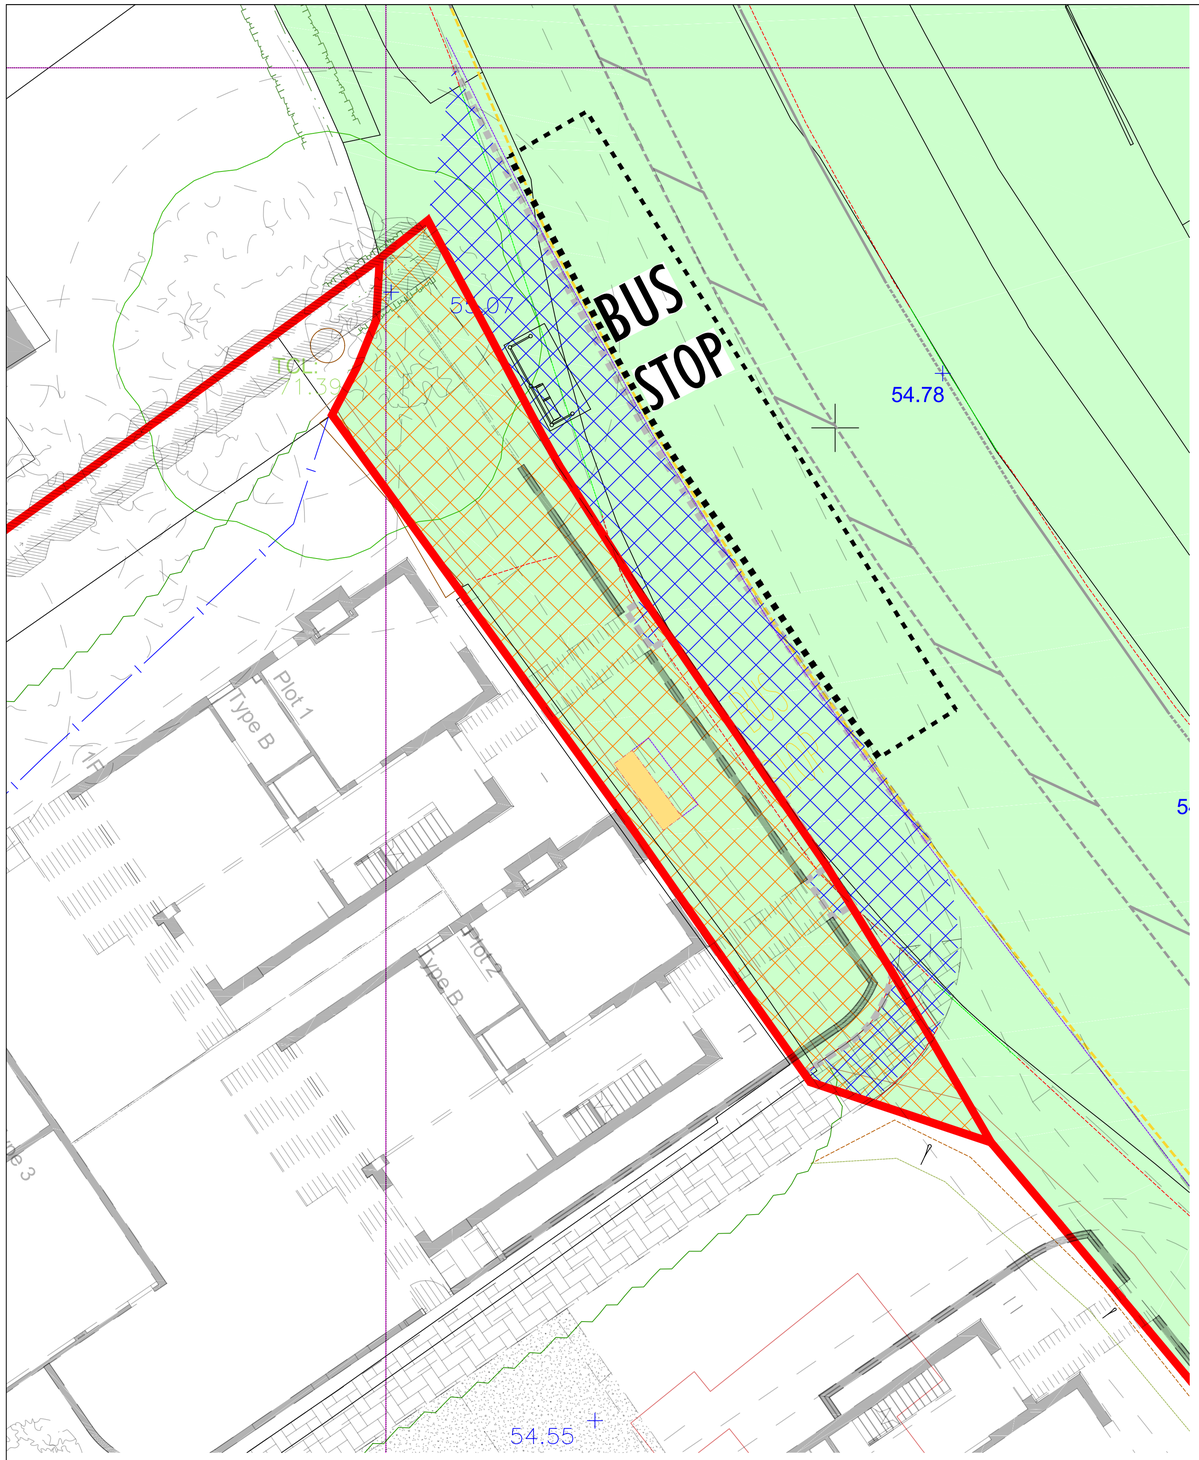



Serial number: 217100
© Crown copyright and database right 2021 Ordnance Survey licence 100048957
Reproduction in whole or in part is prohibited without the prior permission of Ordnance Survey

Aree of land to to be stopped up.

New S278 Footpath Location

Extent of Highway Land Ownership

Existing Bus Shelter

New Bus Shelter

0m 2 4 6 8 10m
1.0 3.0
SCALE 1:100

0m 25 50 75 100 125m
12.5 37.5
SCALE 1:1250

Rev.	Revision Description	Drn			Date

AJS STRUCTURAL DESIGN

Uttoxeter Office
62 Carter Street
Uttoxeter
Staffs. ST14 8EU
Tel: 01889 723003

Derby Office
Suite 5, Keynes House
Alfreton Road
Derby. DE21 4AS
Tel: 01332 913011

Client:
Ivygrove Developments Ltd
Highways Yard (Burley View)
Duffield

Title:
Proposed Housing Development
Location and Block Plan
for Land infront of Plots 1 and 2

Drawn by:	Date:	Index No.:
JT	May 2021	

Scales:
As Shown Paper Size A1

Drawing No:	Revision
A3863 - 350	P9