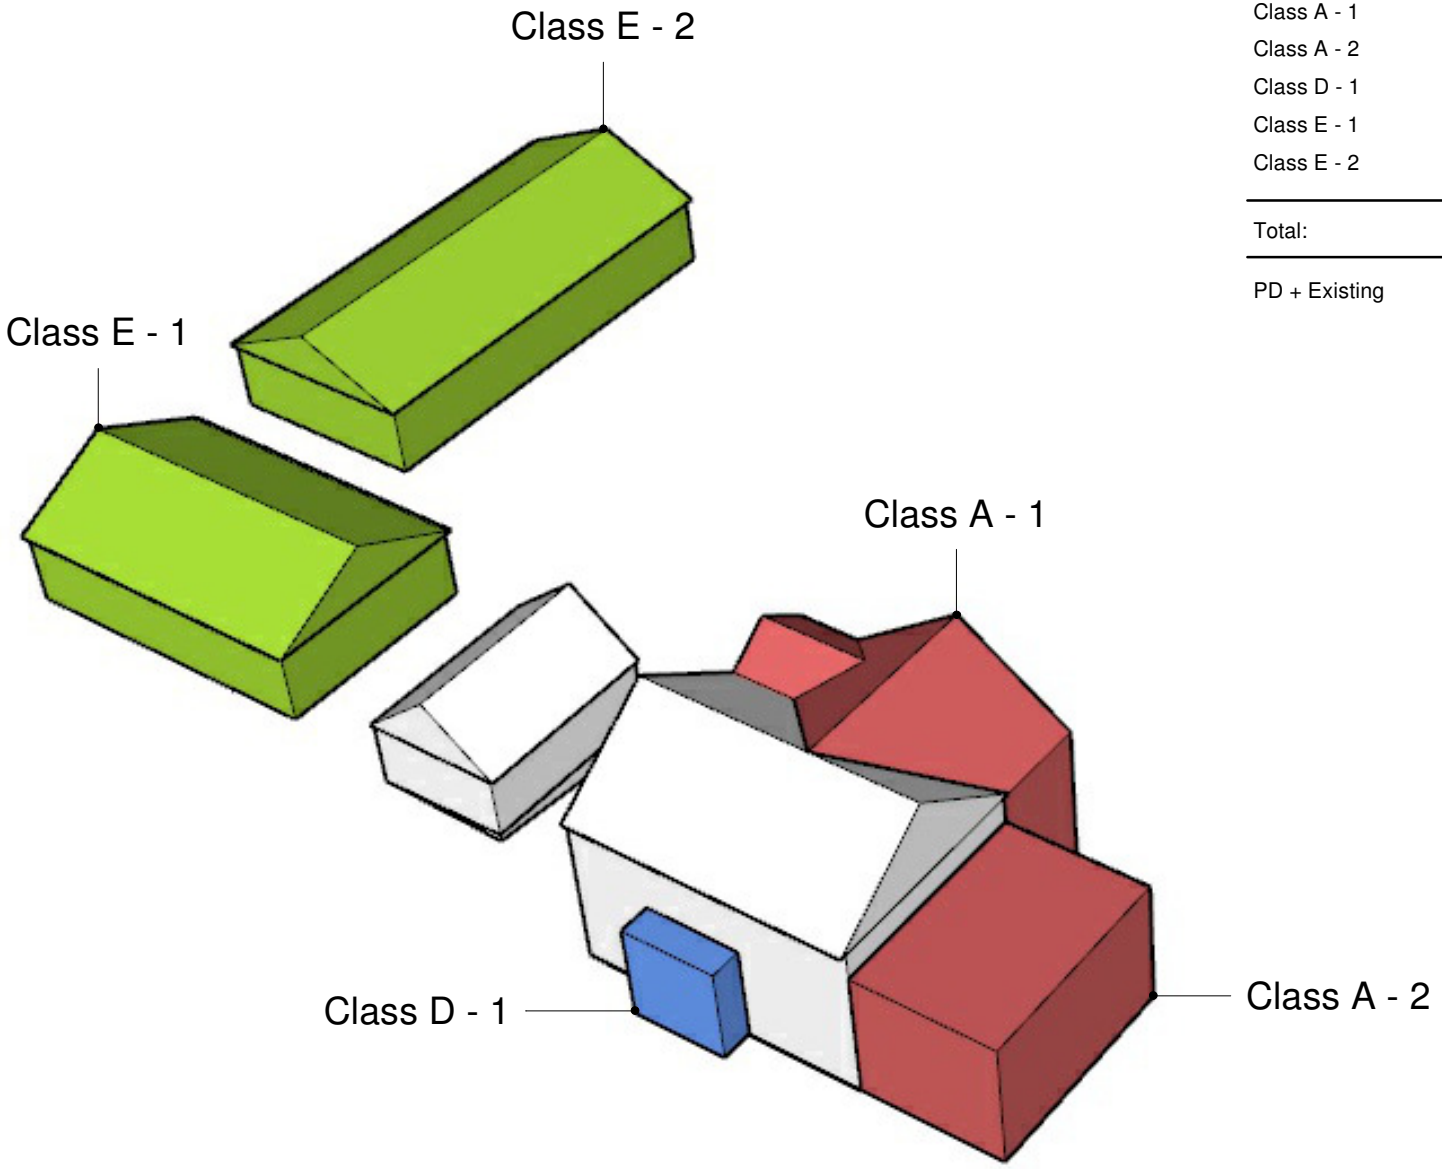


Element	Volume/m³
Class A - 1	169.34 m³
Class A - 2	119.86 m³
Class D - 1	8.98 m³
Class E - 1	229.99 m³
Class E - 2	303.52 m³
Total:	831.69 m³
PD + Existing	1,491.37 m³

DO NOT SCALE OFF THIS DRAWING UNLESS USING THE CORRECT PAGE SIZE AND SCALE, AS STATED BELOW.

THIS DRAWING IS BASED ON DIMENSIONAL SURVEY INFORMATION PROVIDED BY OTHERS. THE ARCHITECT CANNOT ACCEPT RESPONSIBILITY FOR THE ACCURACY OF THIS SURVEY INFORMATION

ALL DIMENSIONS ARE SHOWN IN METRIC

THIS DRAWING REMAINS THE COPYRIGHT OF SIMON FOOTE ARCHITECTS

CDM Regulations 2015

Denotes a significant Hazard or difficult to manage procedure. Please refer to 'Designer' Hazard Register for further information regarding mitigation of hazards.

CDM Requirements, require **all** projects to:

- Have workers with the right skills, knowledge, training and experience.
- Contractors providing appropriate supervision instruction and information.
- A written Construction Phase Plan.

Rev	Note	Date
B	Ground floor rear extension pulled back to 3 meters.	21/10/21
A	Balcony removed. Garage link removed. Front porch reduced in size.	12/10/21

SIMON FOOTE ARCHITECTS

74 Friar Gate
Derby
DE1 1FN

t: 01332 209178
e: studio@sfarchitects.co.uk
w: www.sfarchitects.co.uk

Project: The Moorlands, Potters Lane, South Wingfield, DE55 7NU

Drawing Title: PD - Proposed Volumes And Areas

Scale		AF	--
Sheet A4		Drawn By	Checked By

Date	Job No.	Drawing No.	Revision
Jul'21	21/708/	F01	B