Existing House Elevations - scale 1:100




Existing Front Elevation




Existing Side Elevation



Existing Rear Elevation

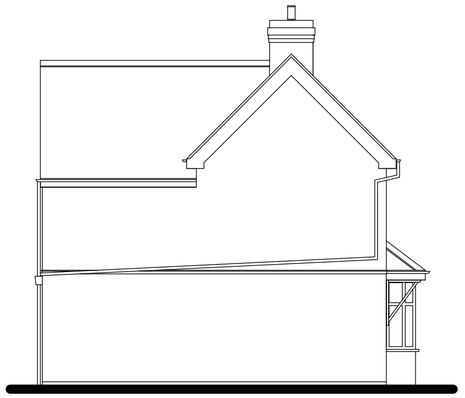


Existing Side Elevation

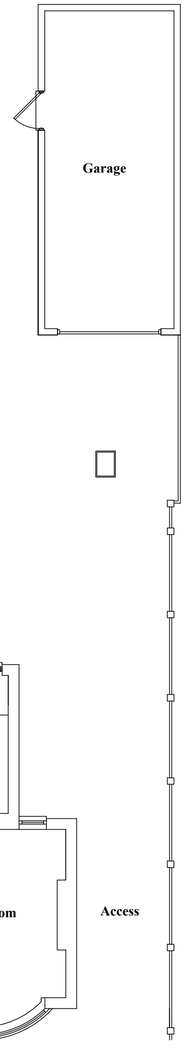


Existing Garage Elevations - scale 1:100




Existing Front & Rear Elevations

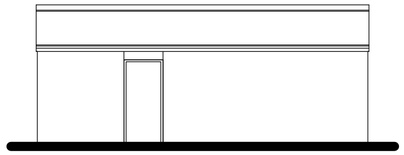


Existing Side Elevation

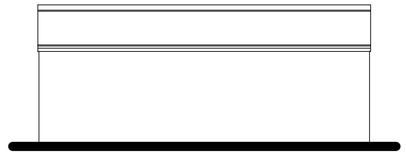

Existing Side Elevation

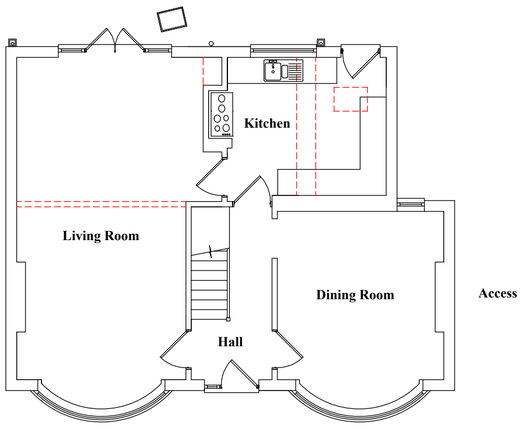

Existing Ground Floor Plan

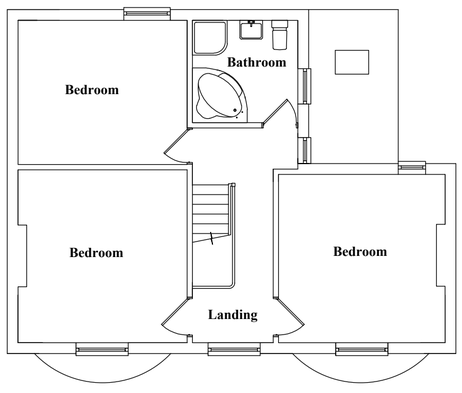

Existing First Floor Plan

Existing Floor Plans - scale 1:100

Client: Mr & Mrs Saysell	Scale: 1:100 @ A2
Job Add.: 58 Heanor Road, Smalley, Heanor, Derbyshire, DE7 6DW	Date: Oct 2021 / Rev: -
Dwg Title: Existing Plans and Elevations	Dwg No: 2021-10-64-02