



REAR ELEVATION, 1:50




FRONT ELEVATION, 1:50

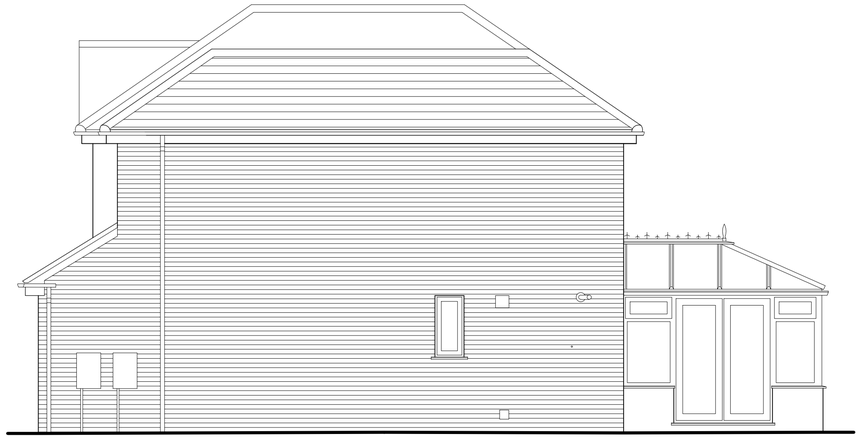

SIDE ELEVATION, 1:50

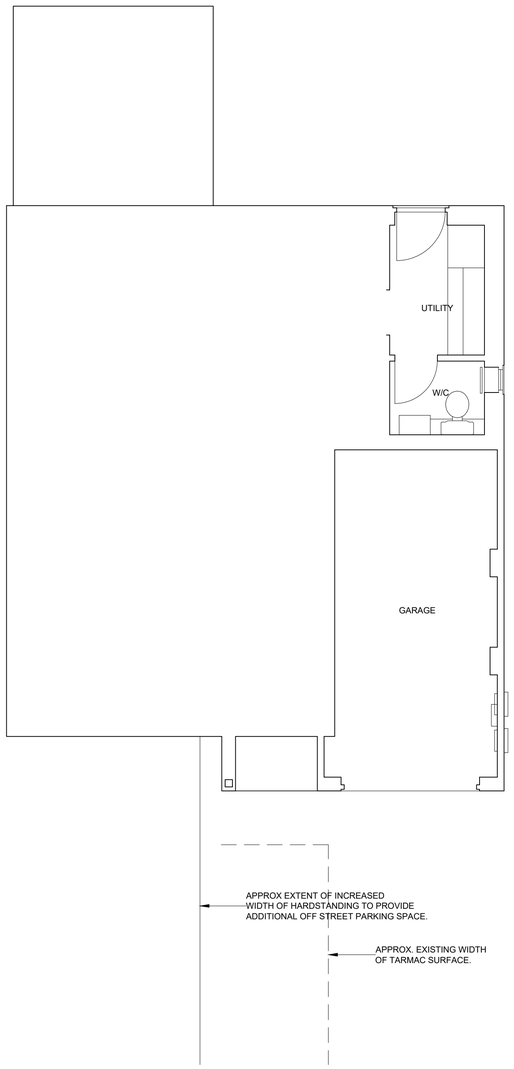

GROUND FLOOR PLAN, 1:50

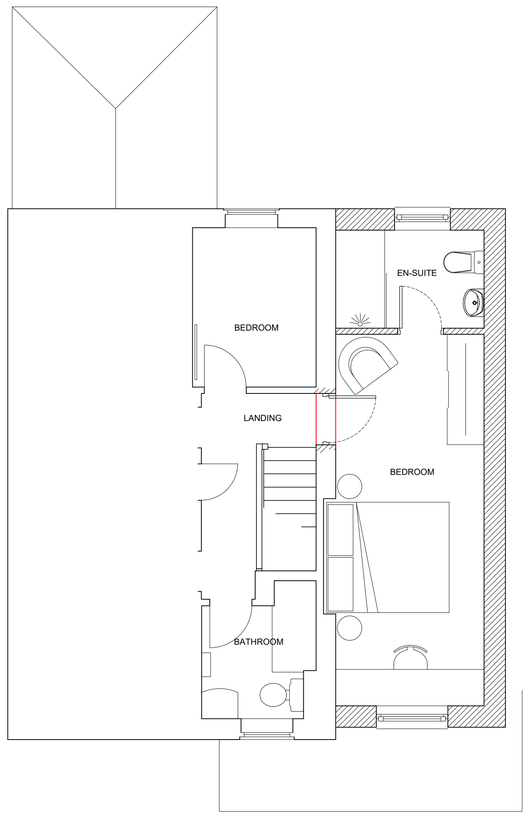


FIRST FLOOR PLAN, 1:50



SITE LOCATION PLAN, 1:1250



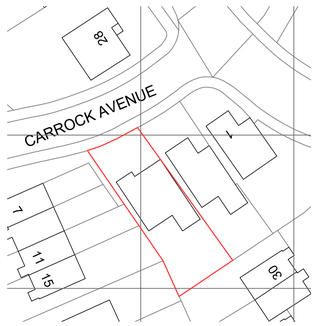

BLOCK PLAN, 1:500

NOTES -

WALLS TO BE BRICK TO MATCH EXISTING.

ROOF COVERING TO MATCH EXISTING.

WINDOWS TO MATCH EXISTING.

Revisions:

Rev A, 25.10.2021, ADDITIONAL PARKING SPACE ADDED.

GREY RICHARDS TROWELL ARCHITECTURE

Address: 1-3 Greenhill, Wirksworth, Derbyshire, DE4 4EN
Tel: 01629 825491
Email: info@grtarchitecture.co.uk
Website: www.grtarchitecture.co.uk

Client:	LUKE COOKE & NICKY GEORGE
Project:	FIRST FLOOR SIDE EXTENSION
Address:	5 CARROCK AVENUE, HEANOR, DERBYSHIRE
Drawing:	PROPOSED PLANS AND ELEVATIONS
Dwg No: 003	Date: 04.10.2021
Scale: 1:50 UNLESS STATED	Paper size: A1
RIBA Stage:	3

Please Note:

Drawings up to RIBA Work Stage 4 are not sufficiently detailed for construction

DO NOT SCALE DRAWING

© Grey Richards Trowell Architecture all rights reserved