
this drawing remains the property of fisch design limited and duplication of this drawing in whole or any part is strictly forbidden without prior written permission from fisch design ltd


all structural alterations are to be approved by a structural engineer

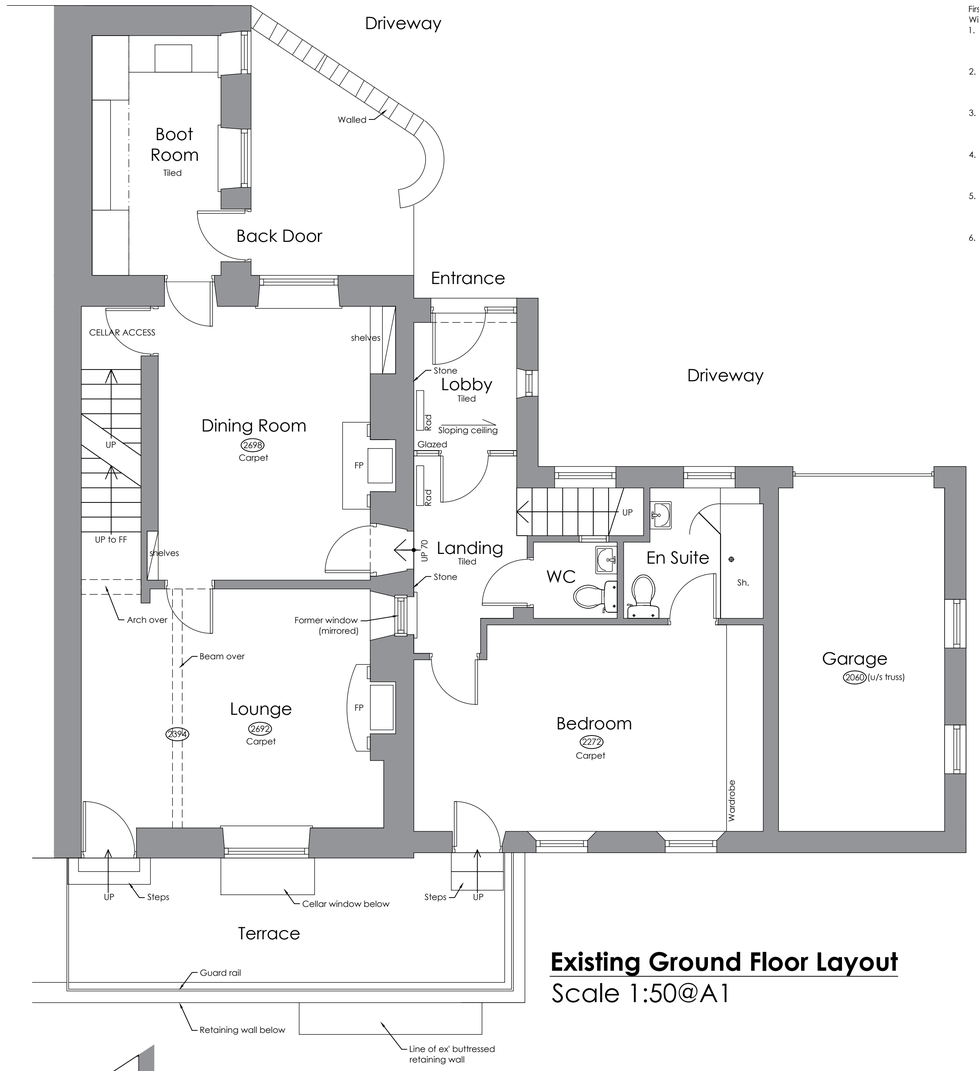

Existing Ground Floor Layout
Scale 1:50@A1


First Floor
Window Dimensions:

1. 740 W
   1650 H
   265 D
   820 FFL
2. 1235 W
   1665 H
   265 H
   820 FFL
3. 650 W
   1200 H
   320 D
   820 FFL
4. 780 W
   1200 H
   260 D
   840 FFL
5. 1170 W
   1670 H
   260 D
   850 FFL
6. 1000 W
   1355 H
   240 D
   640 FFL

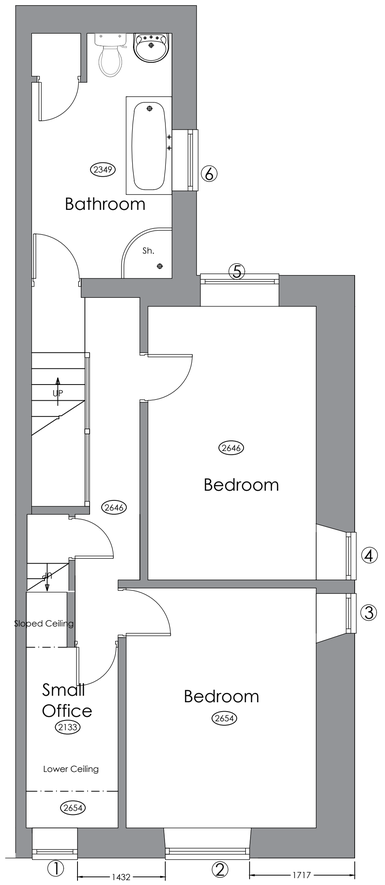


Existing First Floor Layout
Scale 1:50@A1

Existing Basement/ Cellar Layout
Scale 1:50@A1

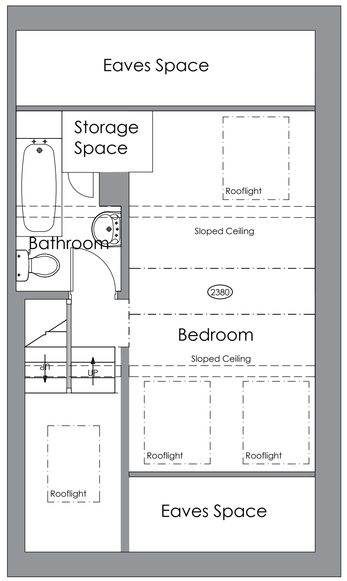

Existing Second Floor Layout
(Sketch only)

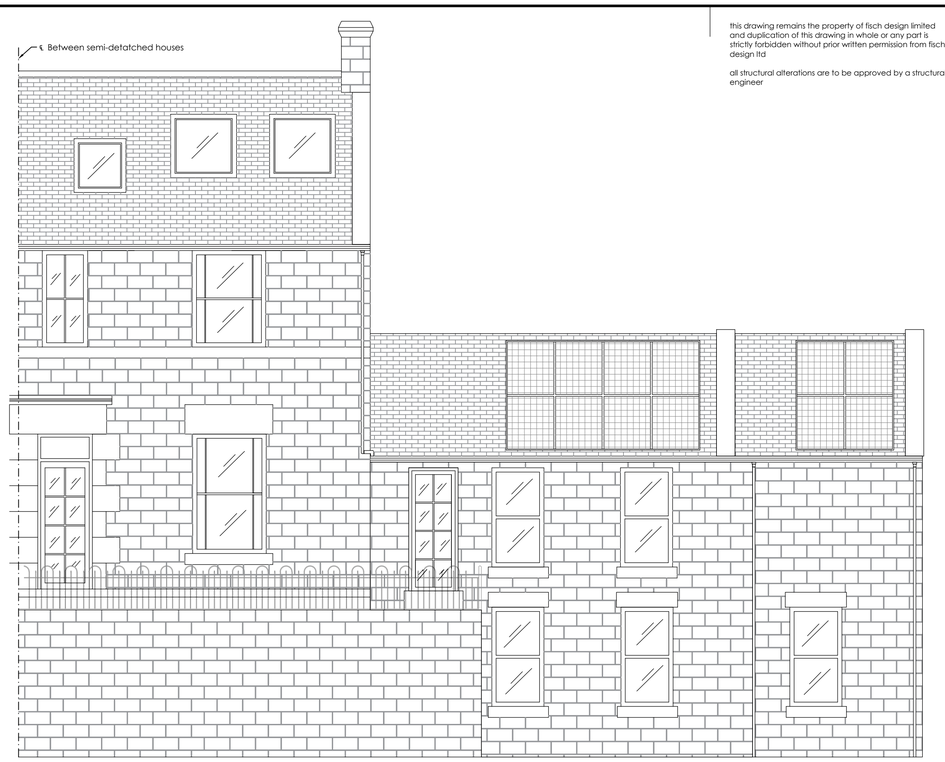

Existing South Elevation
Scale 1:50@A1



Existing East Elevation
Scale 1:50@A1

Revisions

RevA 09.08.21 SG - Drawing updated following survey checks.

DWG NO:	**1898-01** REVISION: **A**
CLIENT:	**Mr & Mrs Blindt**
PROJECT:	**Barn Close** **Bracken Lane** **Matlock** **DE4 5AS**
TITLE:	**EXISTING FLOOR LAYOUTS AND ELEVATIONS**
ORIGIN:	**GT, TG, SG** CHECKED: **SG**
SCALE:	**1:50@A1** DATE: **Aug' 2021**

fisch INTERIORS & ARCHITECTURE
FISCH DESIGN LTD
1 HERITAGE BUSINESS CENTRE
DERBY ROAD, BELPER
DERBYSHIRE, DE56 1SW
+44 (0)1773 828222 / WWW.FISCHDESIGN.CO.UK / MAIL@FISCHDESIGN.CO.UK