
PROPOSED


SCALE - 1:100 @ A3



FRONT ELEVATION

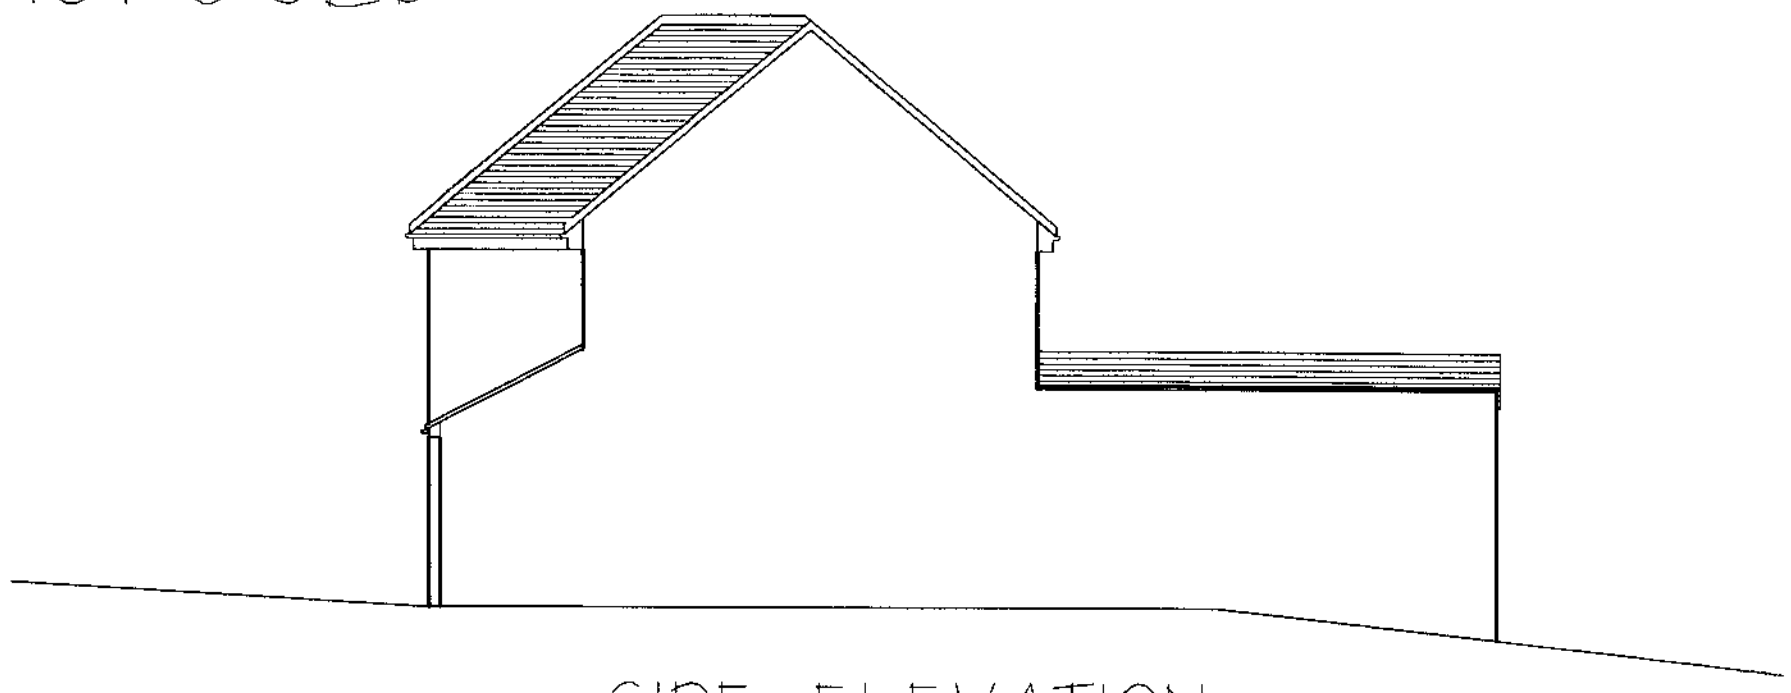


SIDE ELEVATION

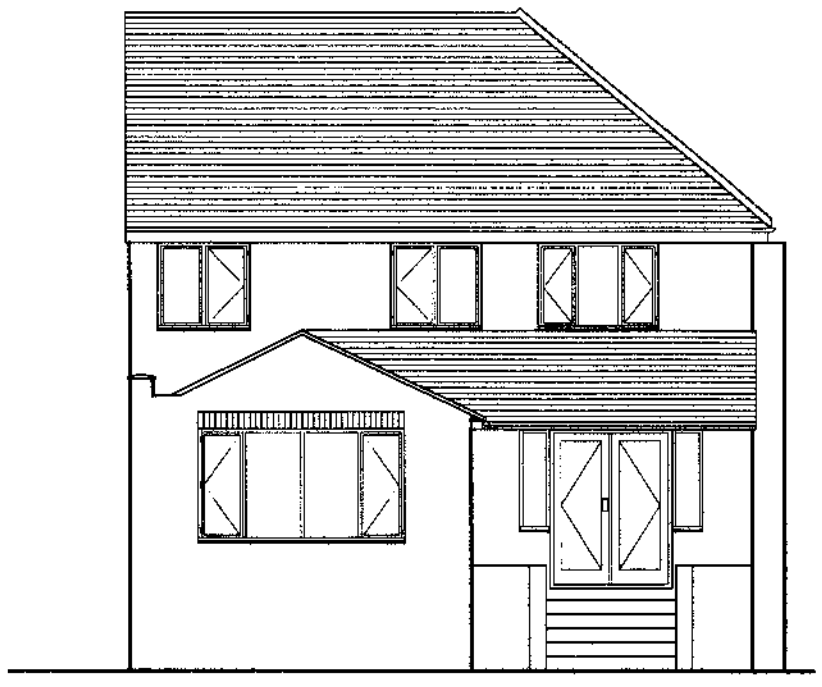

REAR ELEVATION

DRWG No TB/2021/004

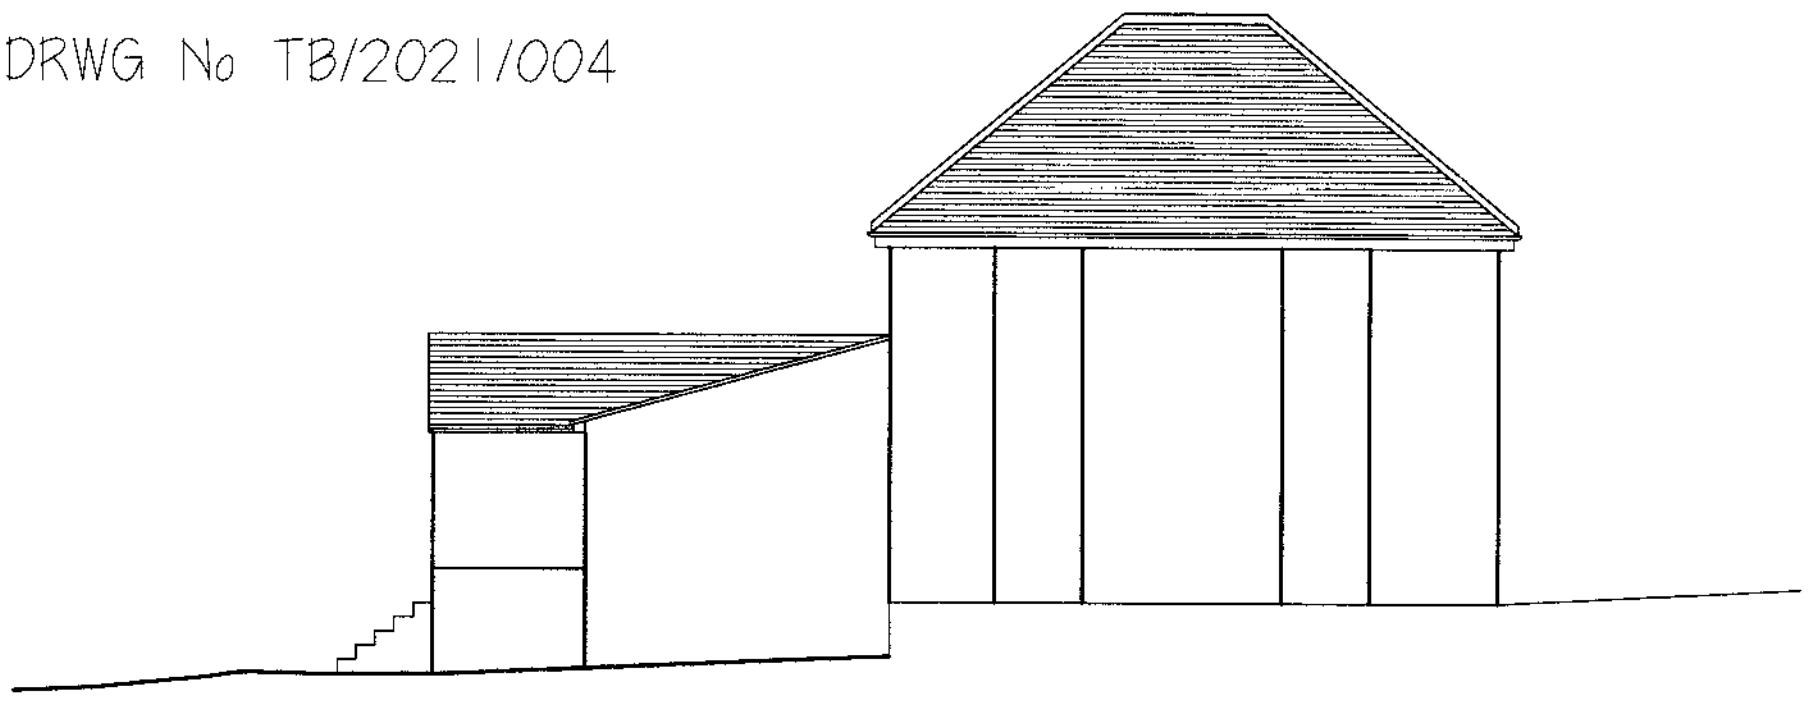

SIDE ELEVATION

Extension at 27 Swanwick Road, Leabrooks, DE55 1LU