

EXISTING

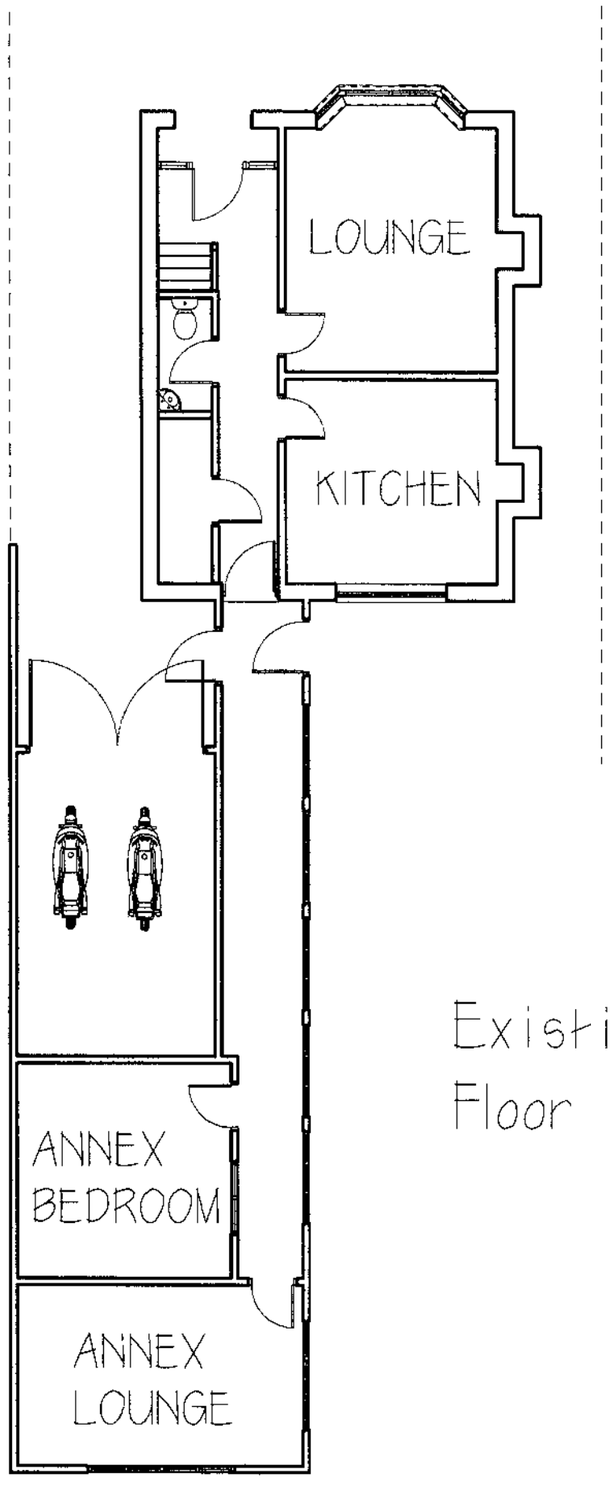

Existing Ground
Floor Layout

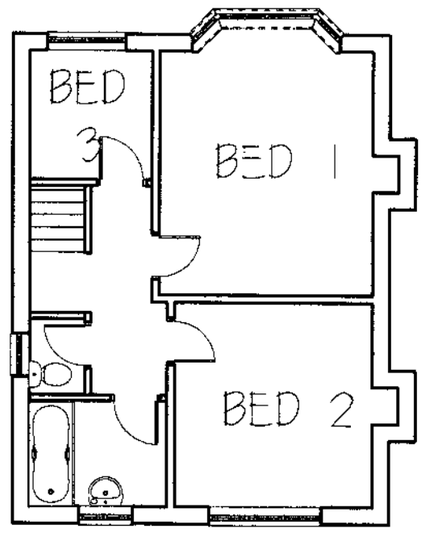

Existing First
Floor Layout

DRWG No TB/2021/002

SCALE - 1:100 @ A3

Extension at 27 Swanwick Road, Leabrooks, DE55 1LU