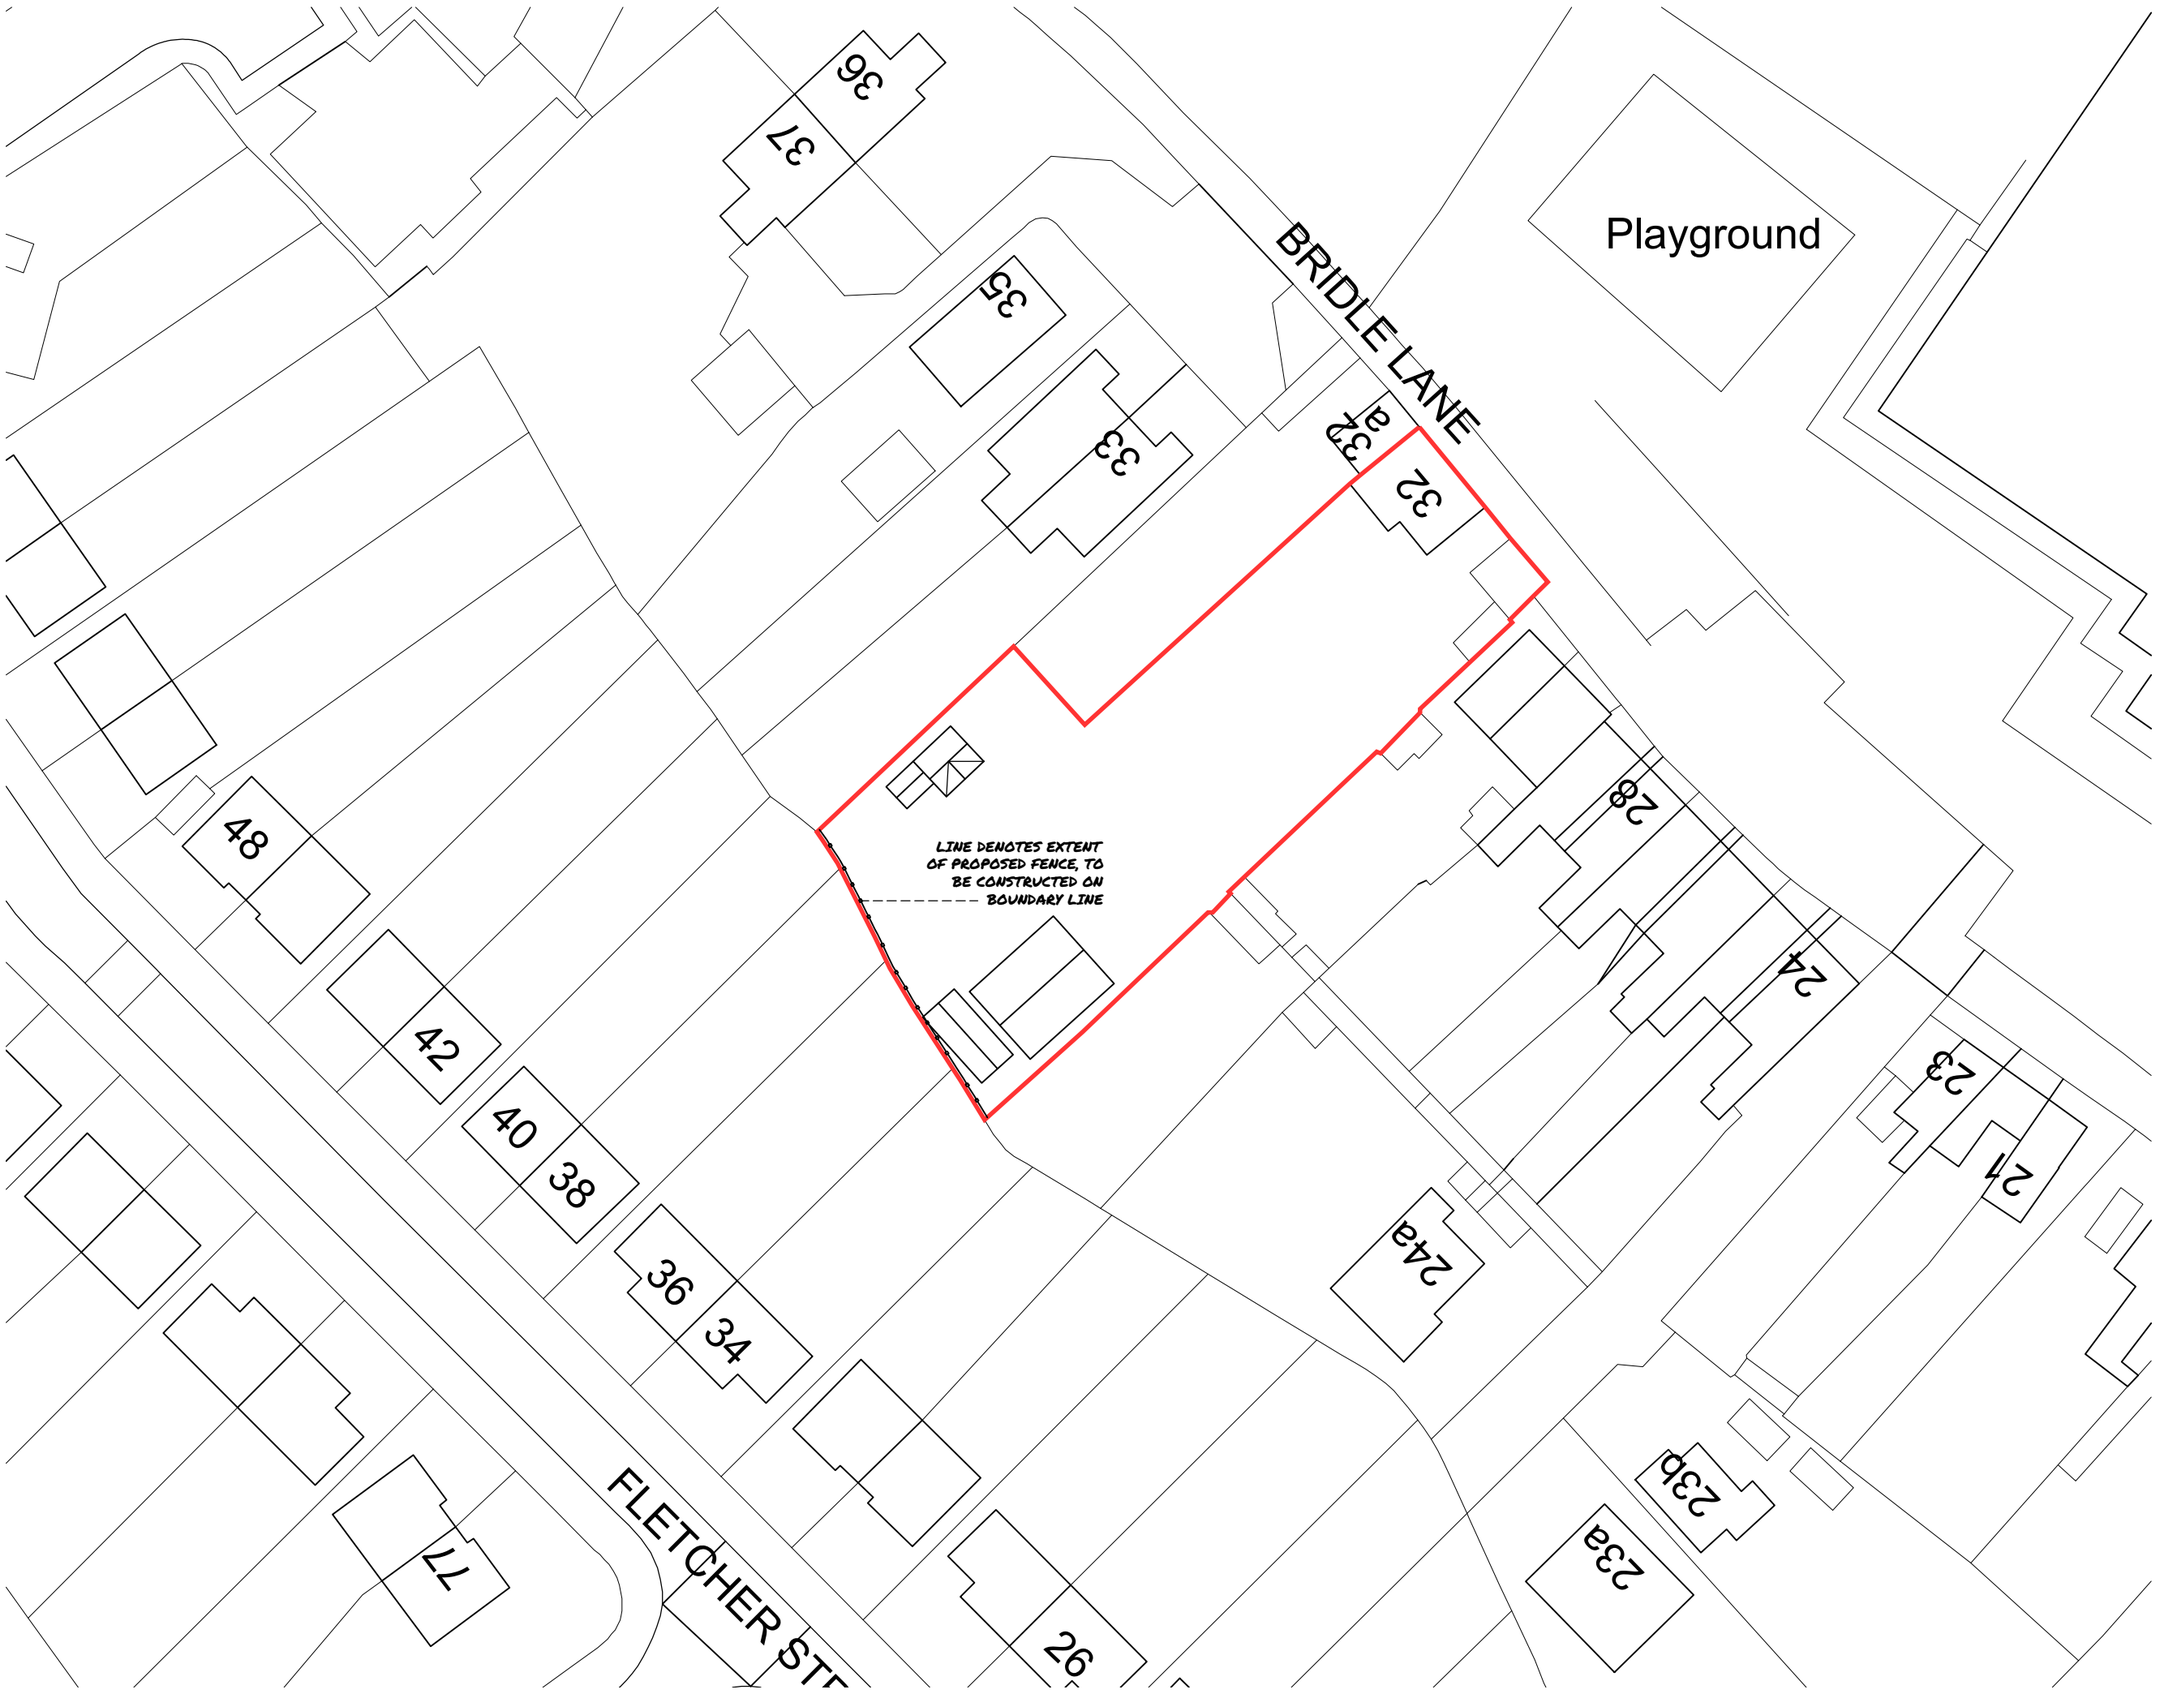

BLOCK / SITE PLAN
1:500 @ A2

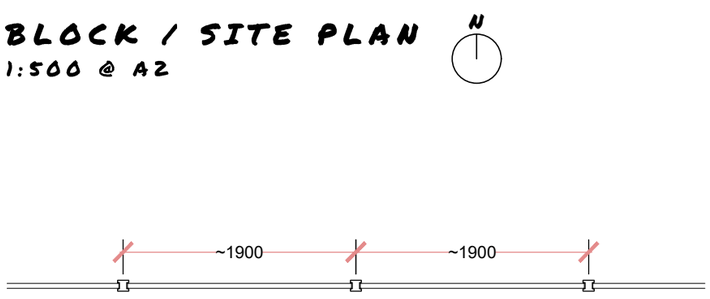

PLAN

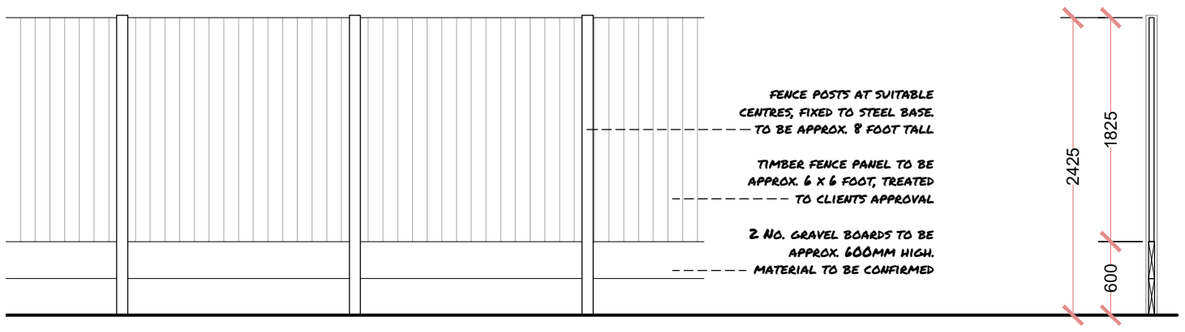

ELEVATION

SECTION

PROPOSED FENCE DESIGN
1:50 @ A2

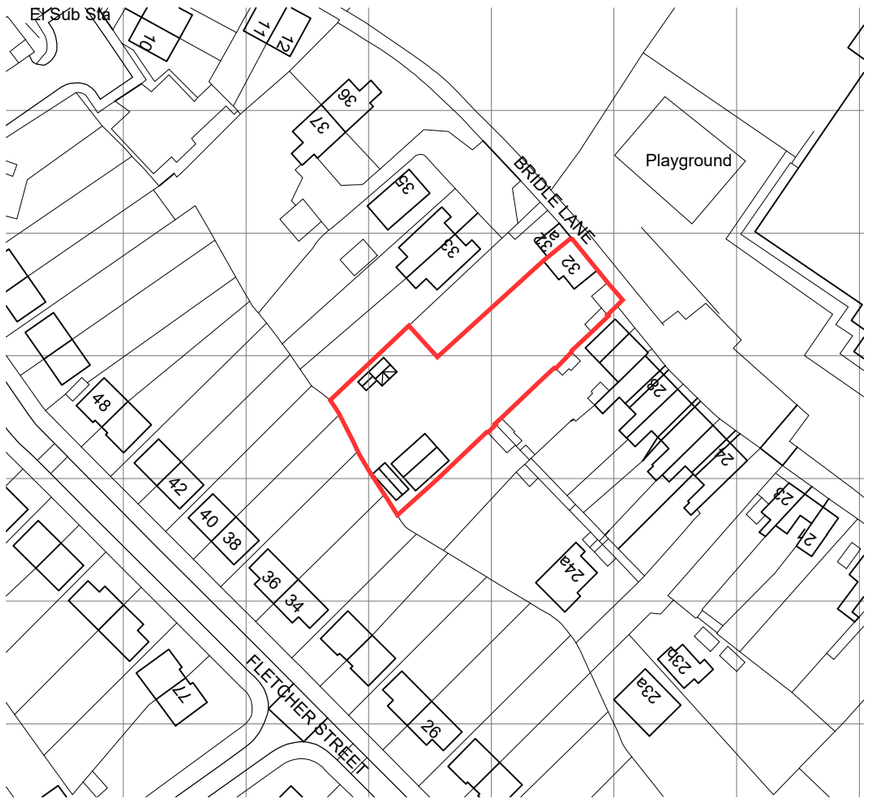

LOCATION PLAN
1:1250 @ A2

GREY RICHARDS TROWELL ARCHITECTURE

Address: 1-3 Greenhill, Wirksworth, Derbyshire, DE4 4EN
Tel: 01629 825491
Email: info@grtarchitecture.co.uk
Website: www.grtarchitecture.co.uk

Client:	Chris Howell
Project:	Boundary Fence
Address:	32 Bridle Lane, Ripley, DERBYSHIRE, DE5 3BL
Drawing:	Proposed Fence
Dwg No: 001	Date: 28th October 2021
Scale: As Stated	Paper size: A2
RIBA Stage:	003

Please Note:

Drawings up to RIBA Work Stage 4 are not sufficiently detailed for construction

DO NOT SCALE DRAWING

© Grey Richards Trowell Architecture all rights reserved