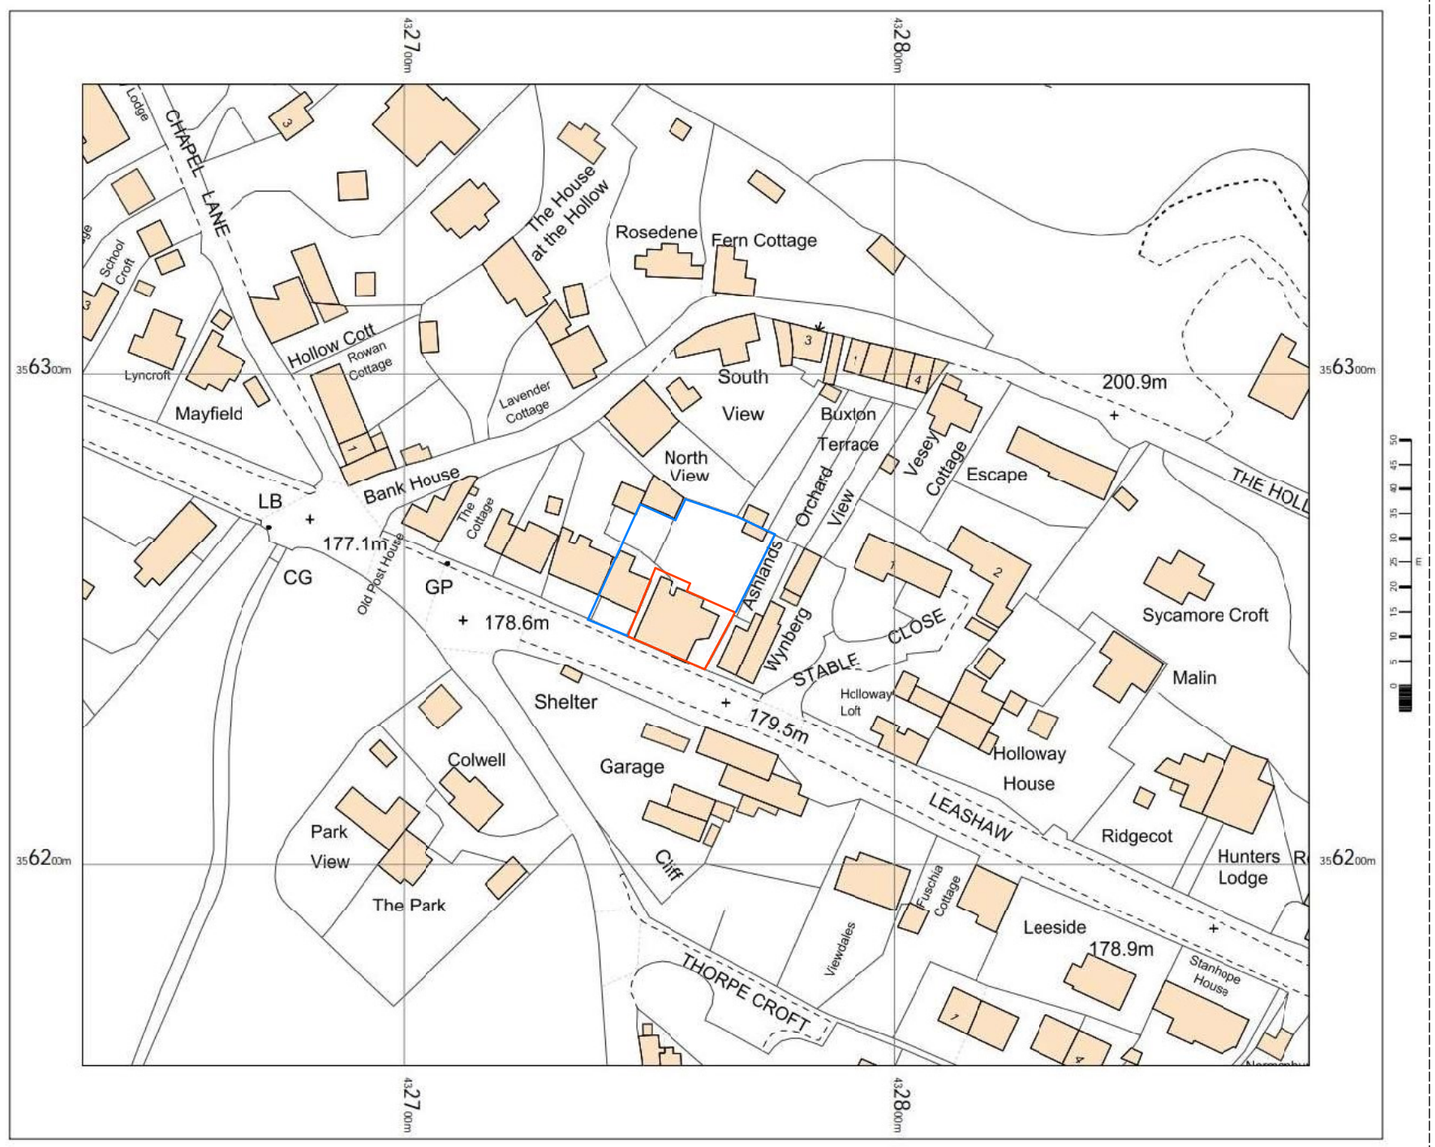

Location Plan 1:1250

0 20 40 60 80 100 Metres

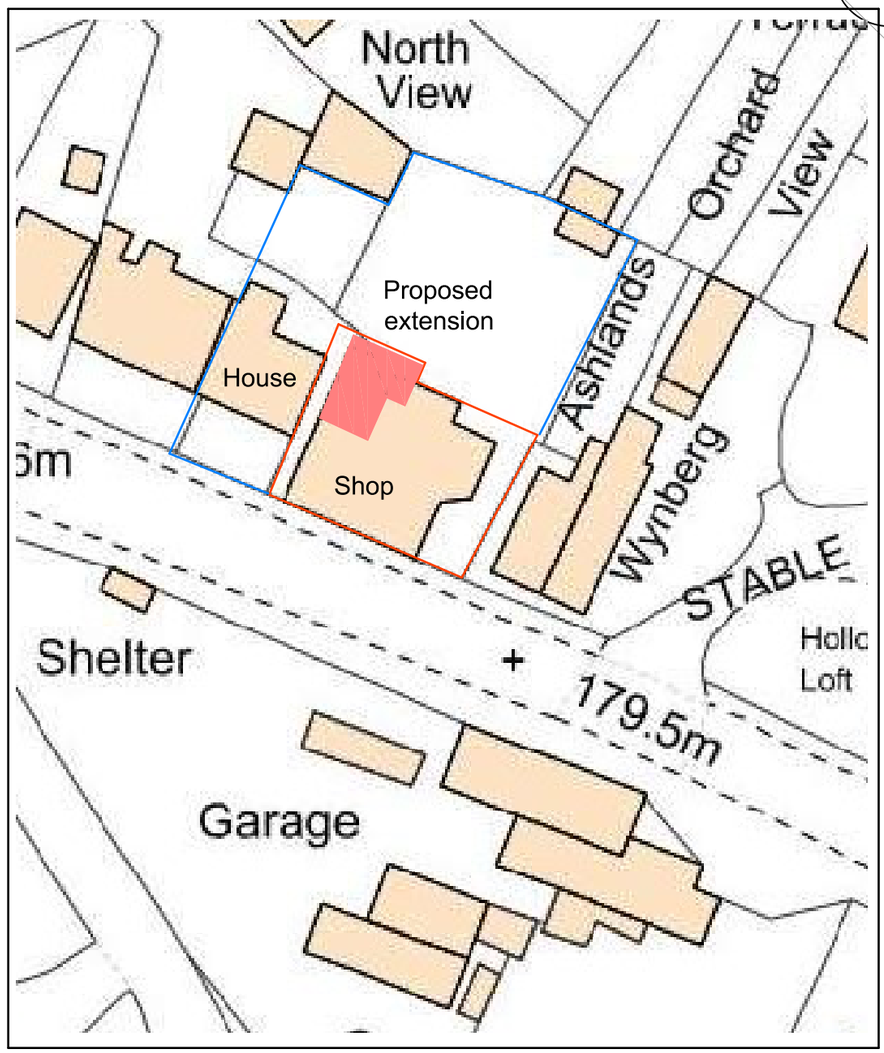

Block Plan 1:500

0 10 20 30 40 50 Metres

Project Maycock Leashaw Road Holloway Matlock DE4 5AT	Drawing Location and Block Plans Project-Drawing/ Rev No. 2025-01 Scale As shown@A3	Richard Bradbury RIBA Chartered Architect 2B Cromford Creative Mill Lane Cromford DE4 3RQ 01629 343049 richard@kevinbradburyarchitects.co.uk This drawing and design is copyright and must not be reproduced in part or in whole without prior written consent. Contractors must verify all dimensions on site before commencing work or preparing shop drawings.