
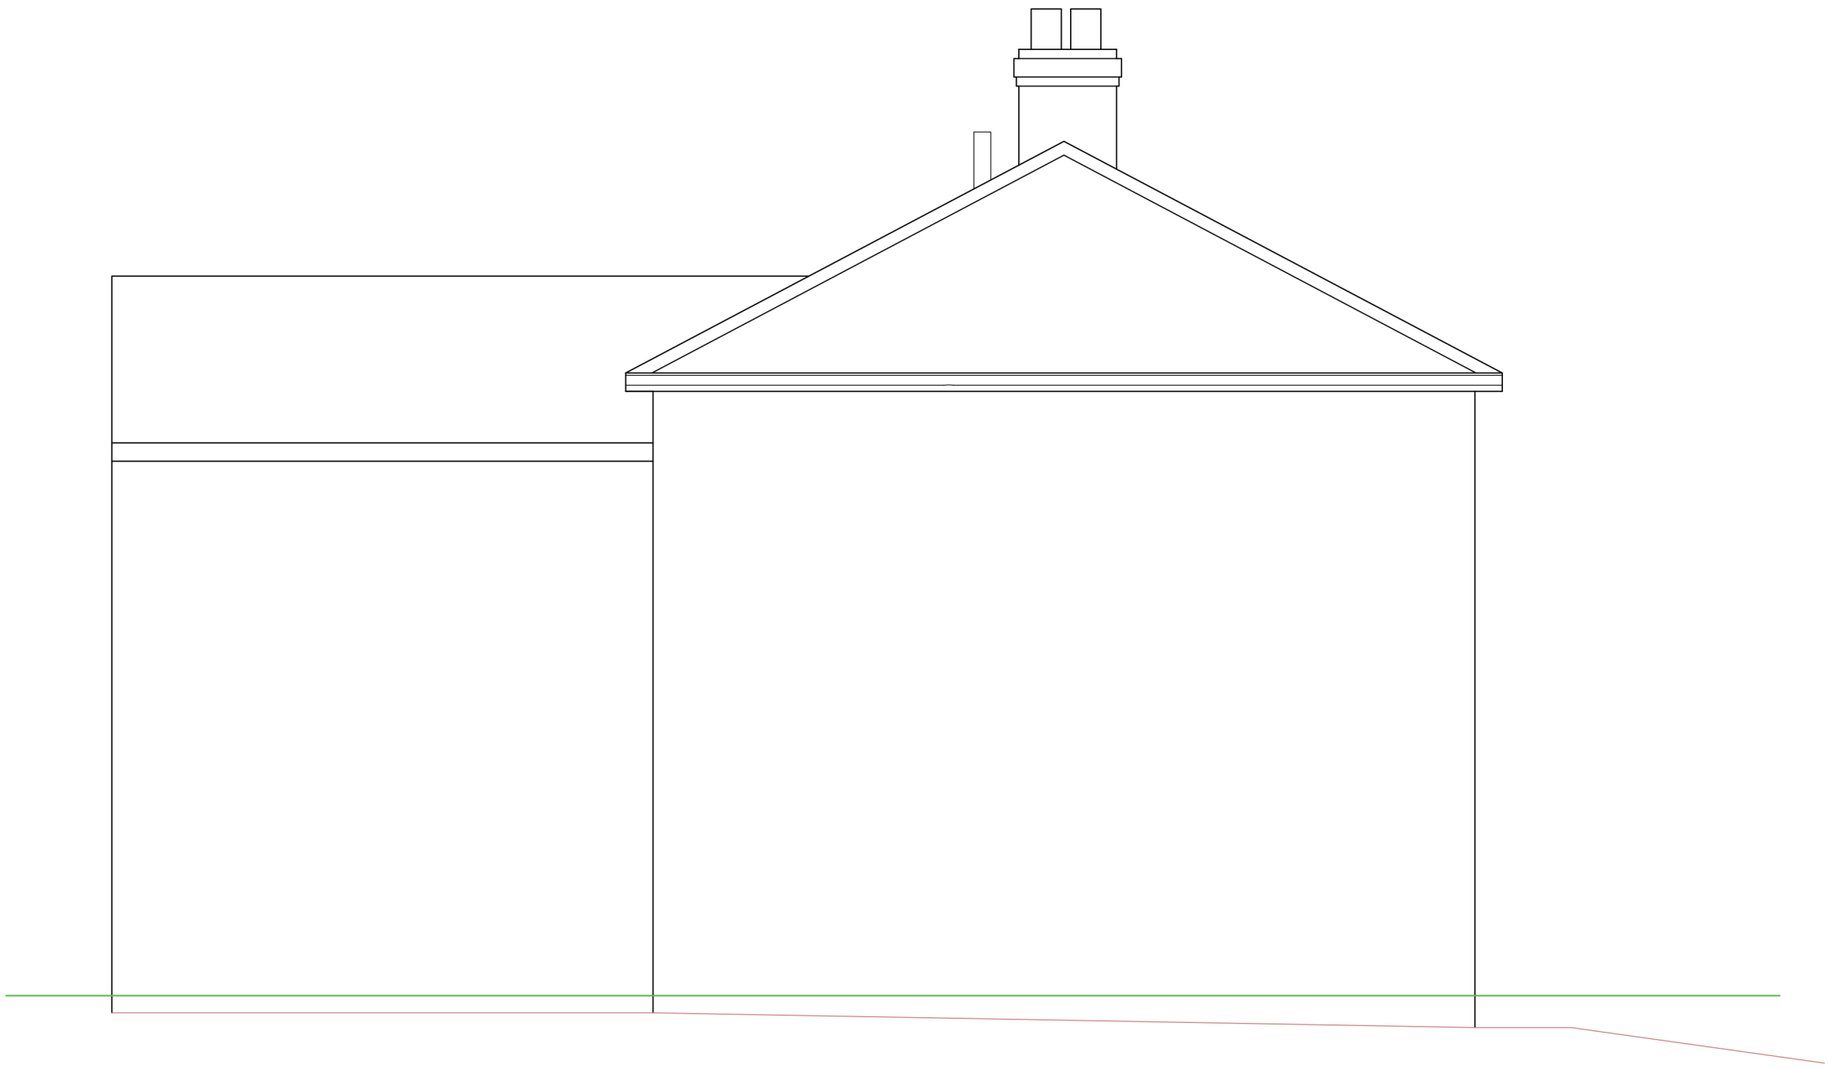


SIDE WEST ELEVATION - AS EXISTING

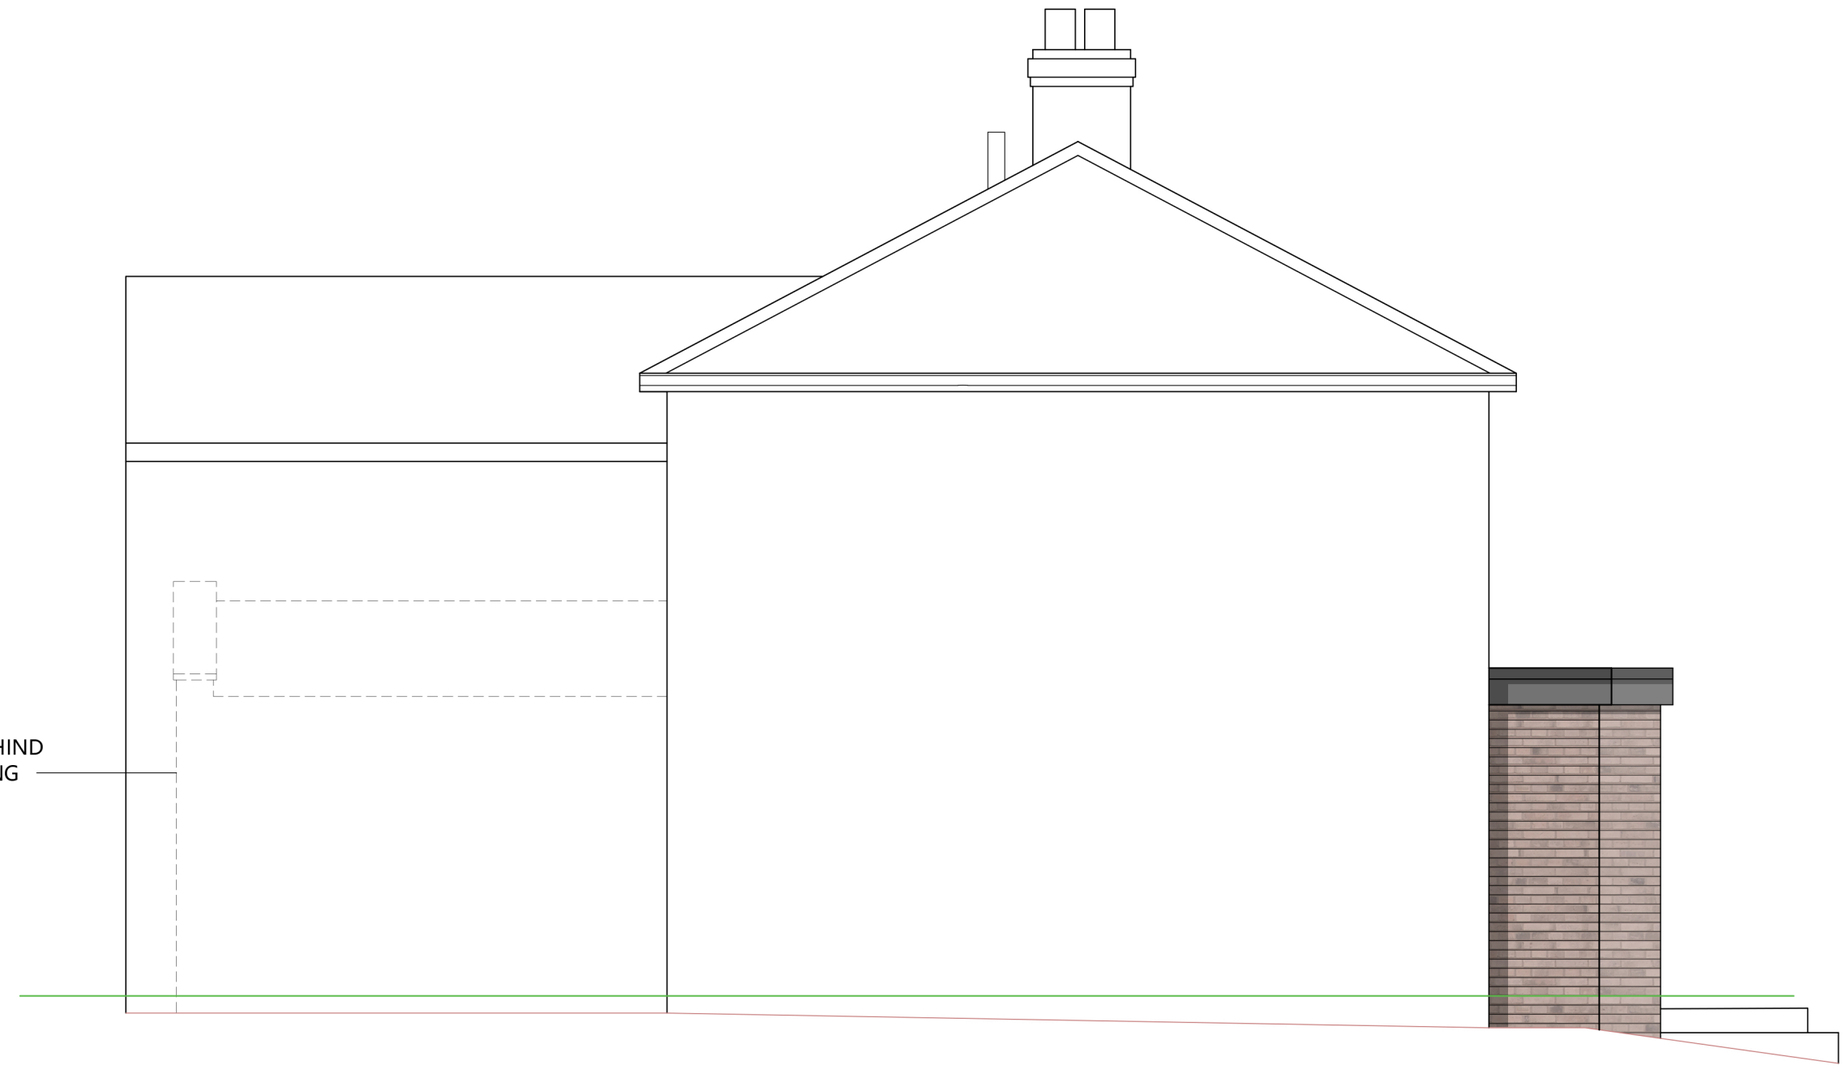


SIDE WEST ELEVATION - AS PROPOSED

GREY
RICHARDS
TROWELL
ARCHITECTURE

Address: 1-3 Greenhill, Wirksworth,
Derbyshire, DE4 4EN
Tel: 01629 825491
Email: info@grtarchitecture.co.uk
Website: www.grtarchitecture.co.uk

| | |
|---|---|
| Client: | Mr Nick Moraga |
| Project: | Extension & Alterations @ 16 Holloway Road |
| Address: | 16 Holloway Road<br>Duffield<br>DE56 4FE |
| Drawing: | Side West Elevation |
| Dwg No: 004 | Date: 25/10/2021 |
| Scale: 1:50 | Paper size: A2 |
| RIBA Stage: | 3 |

Please Note:

Drawings up to RIBA Work Stage 4 are not sufficiently detailed for construction

DO NOT SCALE DRAWING

© Grey Richards Trowell Architecture all rights reserved