

Current

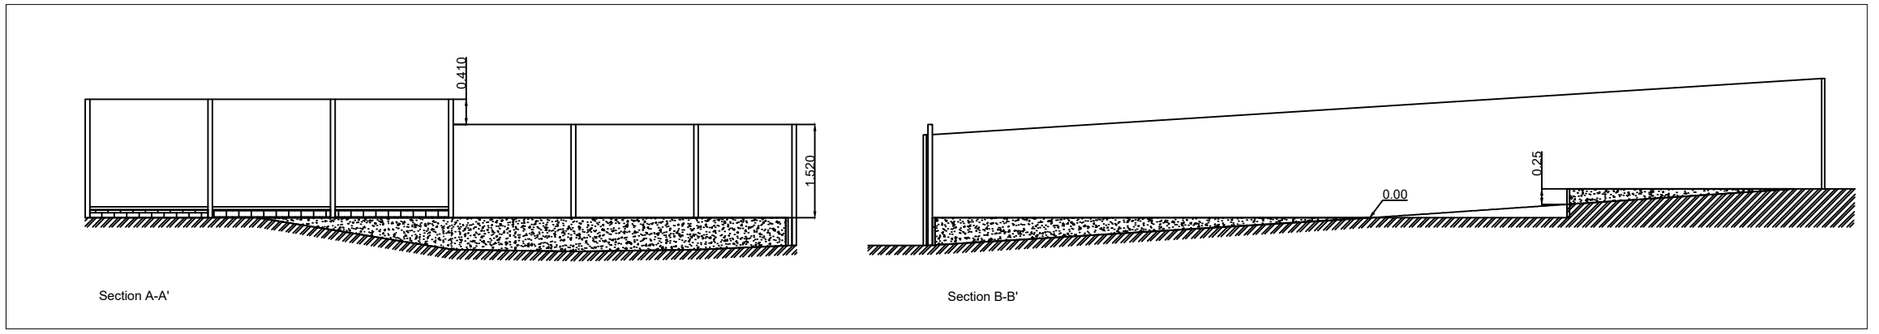

Proposed



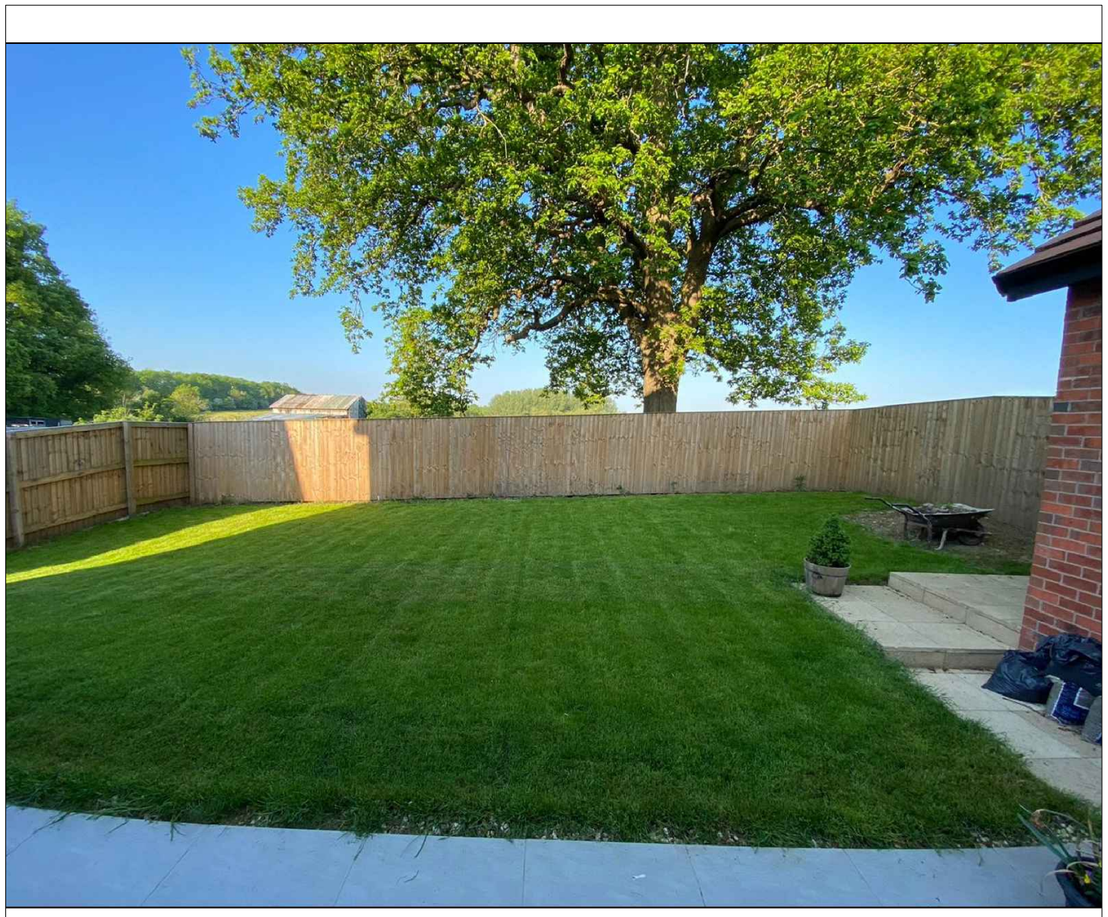

Rev A, 25.10.21: Step added on the Proposed Layout as requested.

47 Damstead Park Avenue - Landscaping project.
Dwg Ref: 001-RevA Date:08.06.2021 Scale 1:100