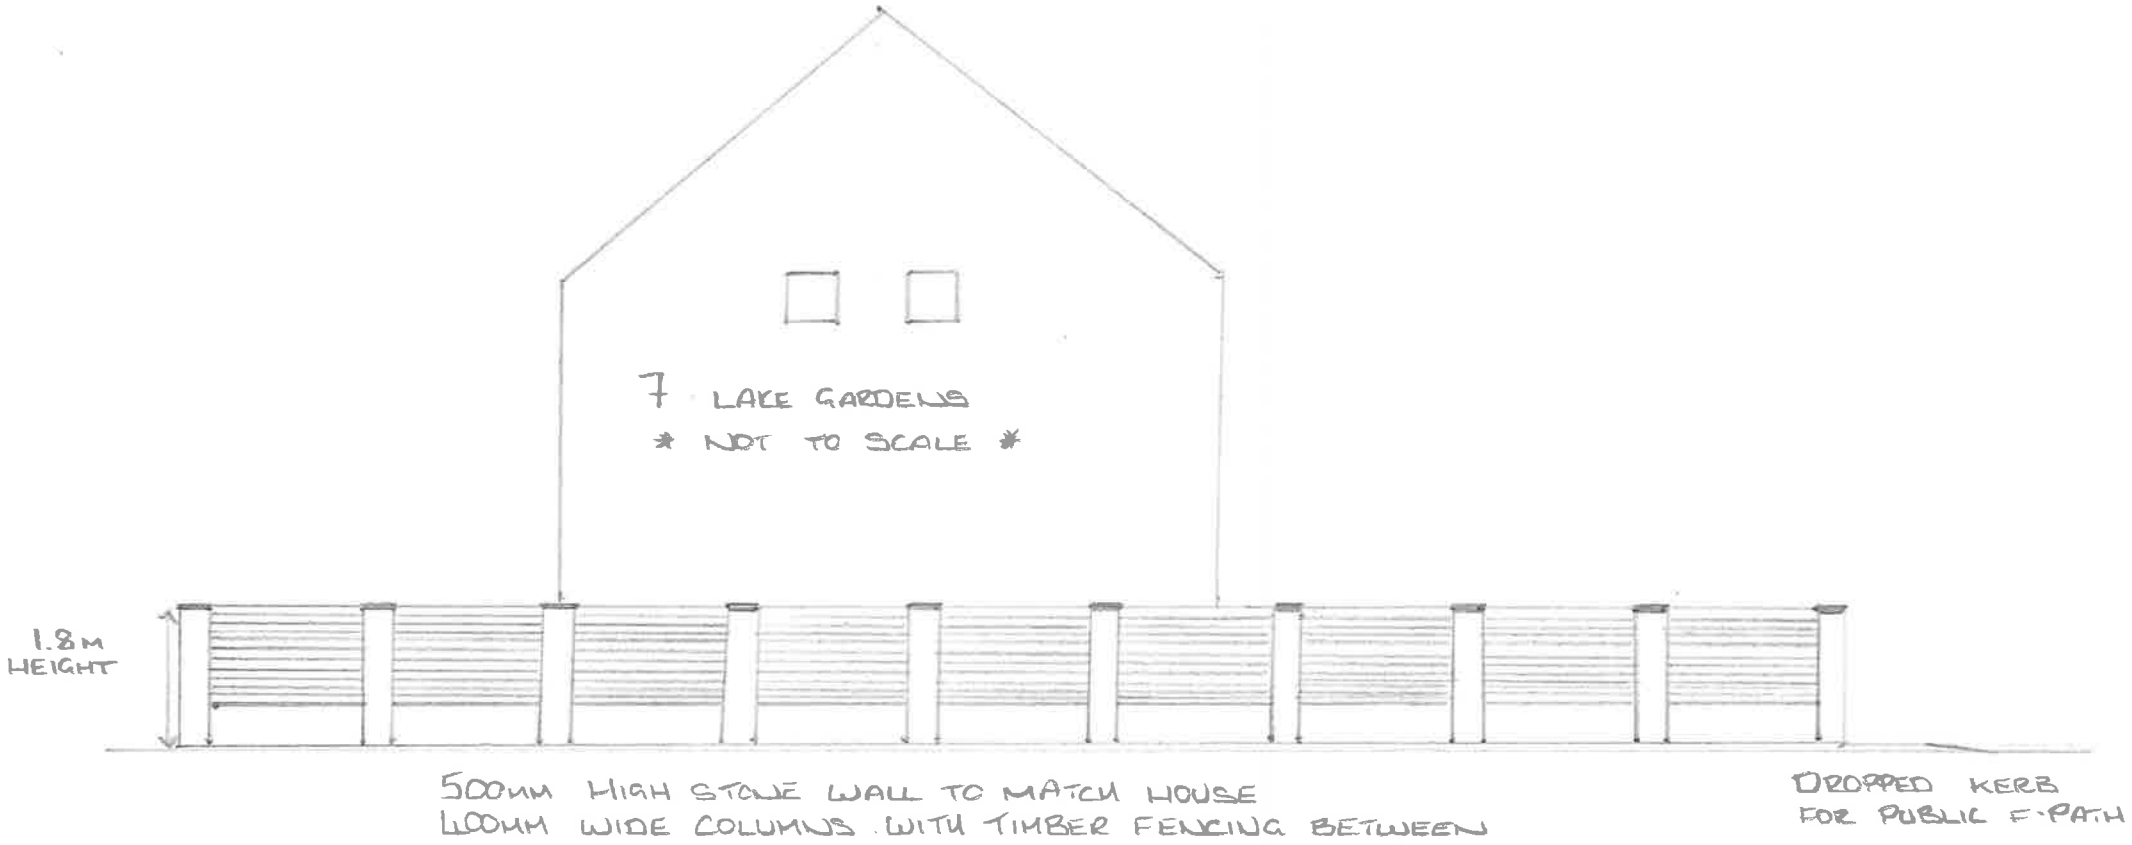

7 LAKE GARDENS
* NOT TO SCALE *
1.8M HEIGHT
500MM HIGH STONE WALL TO MATCH HOUSE
400MM WIDE COLUMNS WITH TIMBER FENCING BETWEEN
DROPPED KERB FOR PUBLIC F.PATH

SCALE 1:100