NOTES

A1

© copyright. All rights reserved, this drawing must not be copied or reproduced without the written consent of Central Urban Properties Ltd.

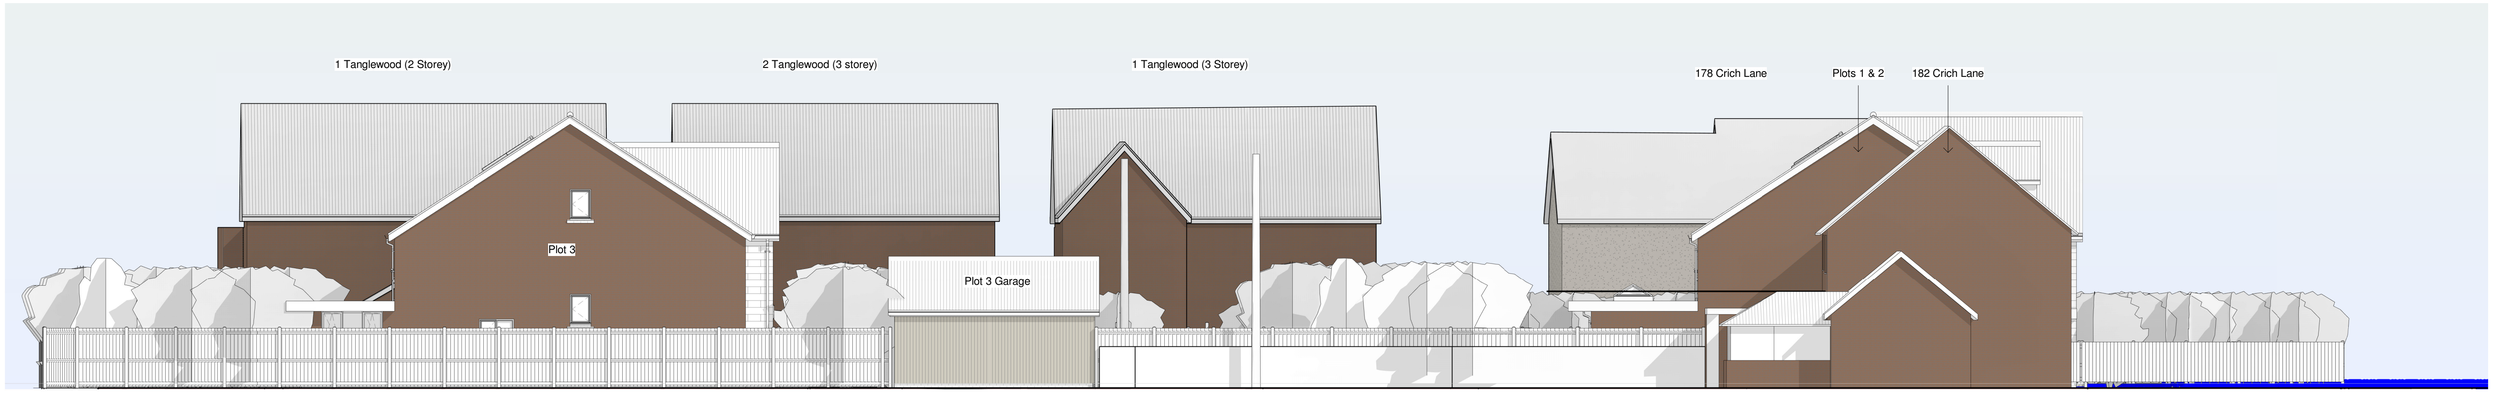

1 Proposed North View Towards Tanglewood

1 : 100



2 Proposed West Front Elevation

1 : 100

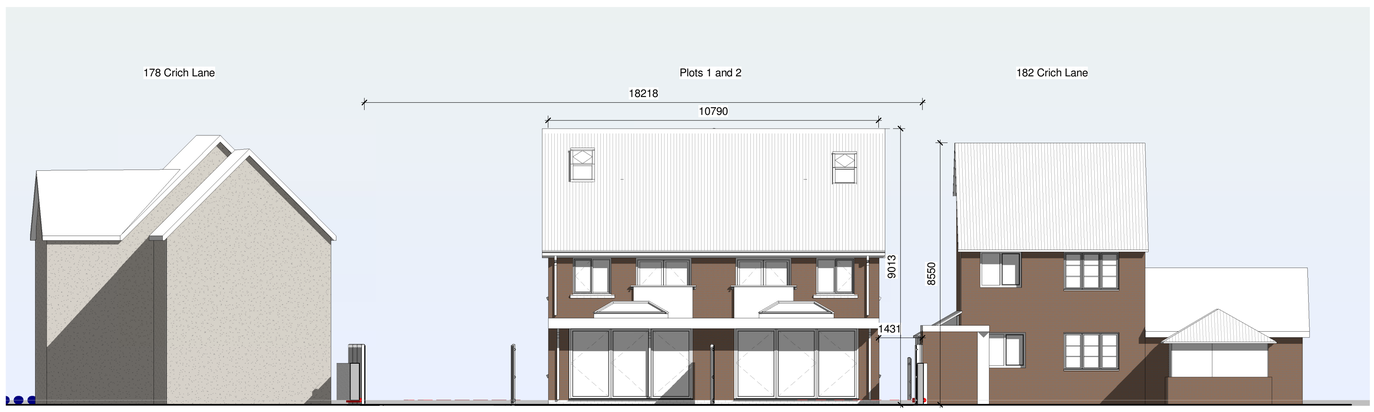

3 Proposed Rear View Plots 1-2 and 182 Crich Lane

1 : 100

Ref.	Date	Description	Issue by

SURVEY - DESIGN - BUILD

Central Urban Properties Ltd
T/A HEX
18 Church View
Belper
Derbyshire
DE56 1JB

Tel: 07810 552009

cup.ltd@btinternet.com

Drawing Status
PLANNING

Client
CENTRAL URBAN PROPERTIES LTD

Project
180 CRICH LANE FOUR PROPOSED DWELLINGS

Title
PROPOSED STREET SCENES

Date	Drawn	Checked
04/23/21	RH	LW

Drg. No.	Rev.	Scale
CL-02P		1 : 100

C:\Users\RHextall\Documents\Central Urban Properties\Property Development Projects\180 Crich Lane Belper\Drawings\From Joel\09-04-21\Proposed Site Plan B.0068.rvt