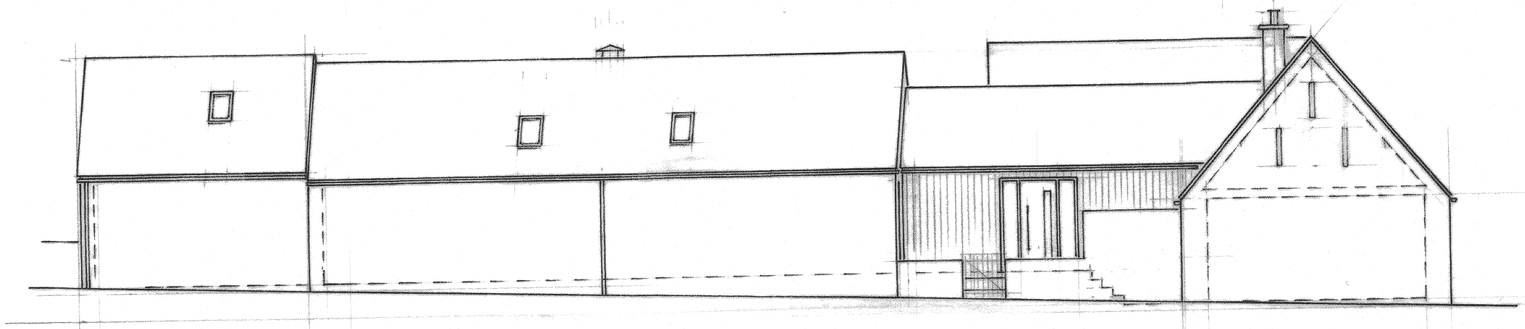

EAST ELEVATION

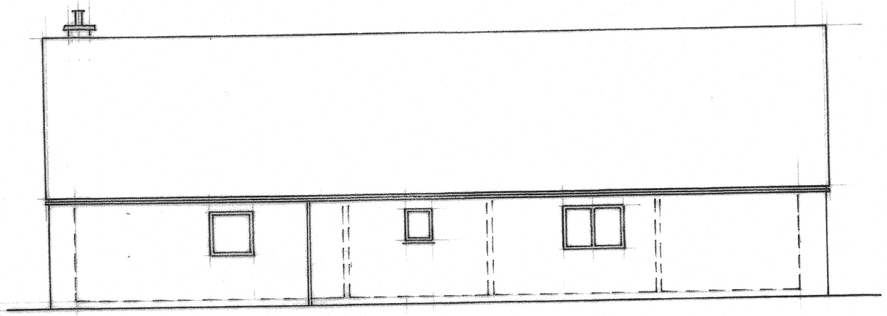

NORTH ELEVATION



WEST ELEVATION

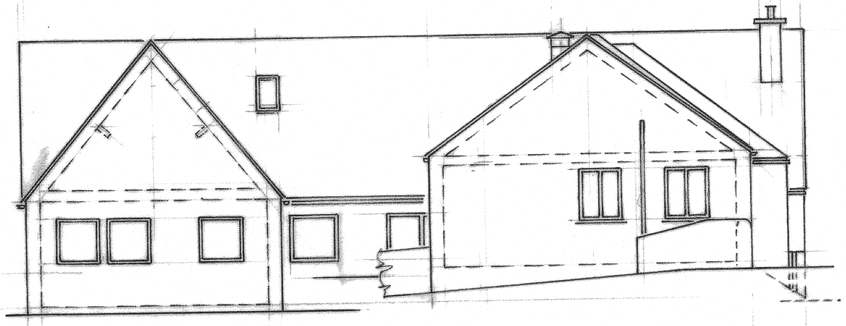

SOUTH ELEVATION

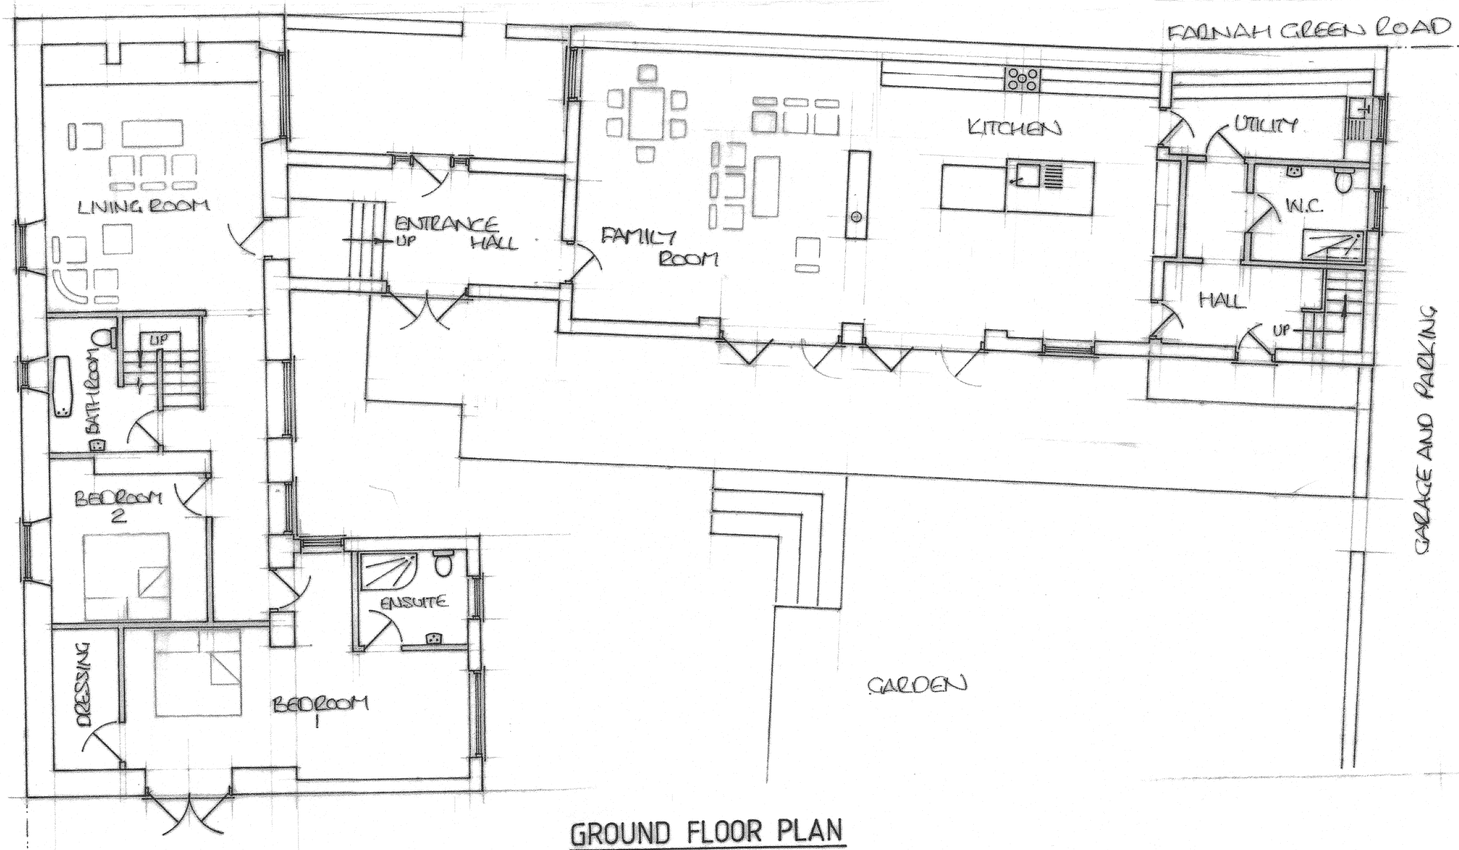

GROUND FLOOR PLAN

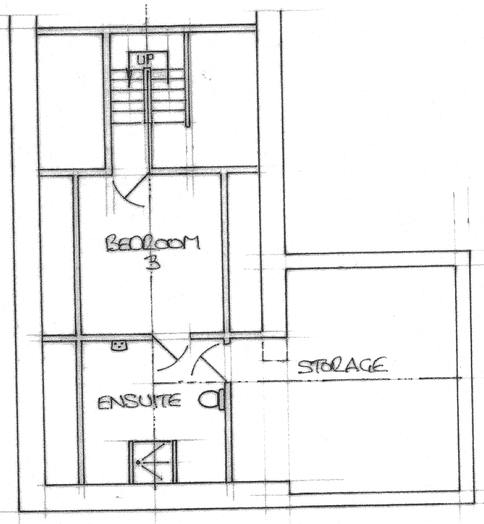

FIRST FLOOR PLAN

EXISTING ELEVATIONS & PLAN VIEWS
'ORCHARD GROUND', FARNAH GREEN, BELPER.
MR. & MRS. W. SHERRATT
SCALE 1:100 DATE OCT 2021