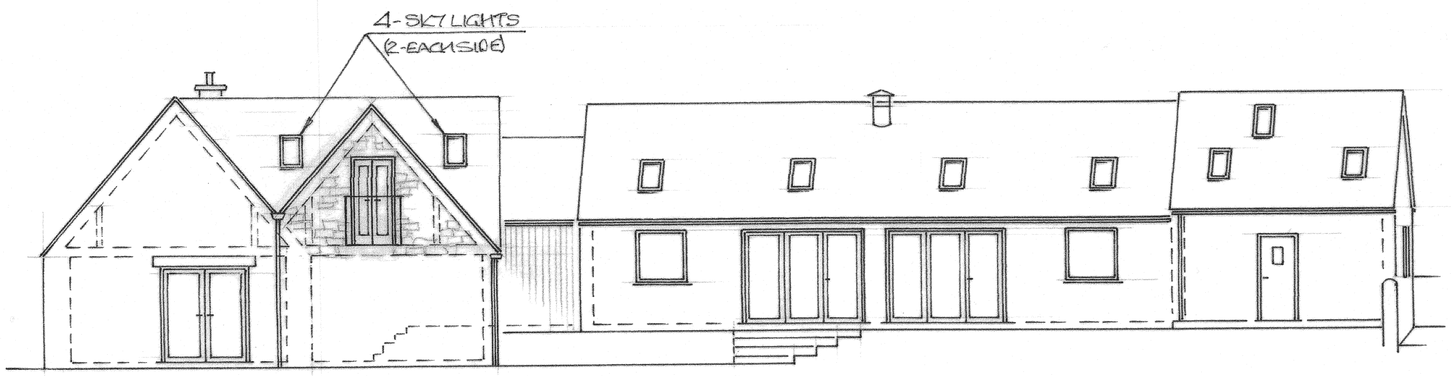

WEST ELEVATION

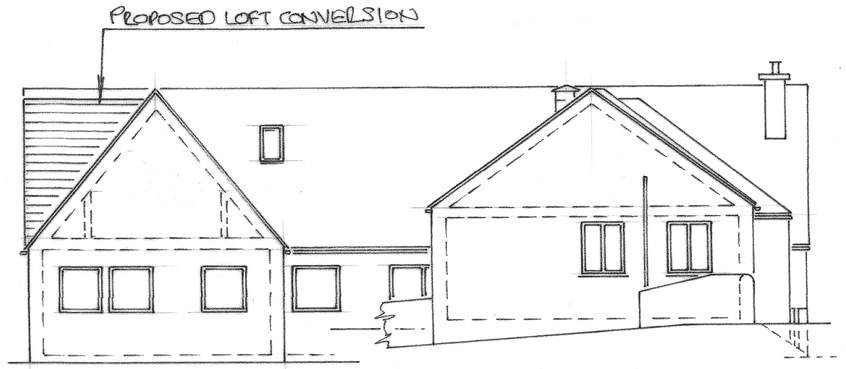

SOUTH ELEVATION

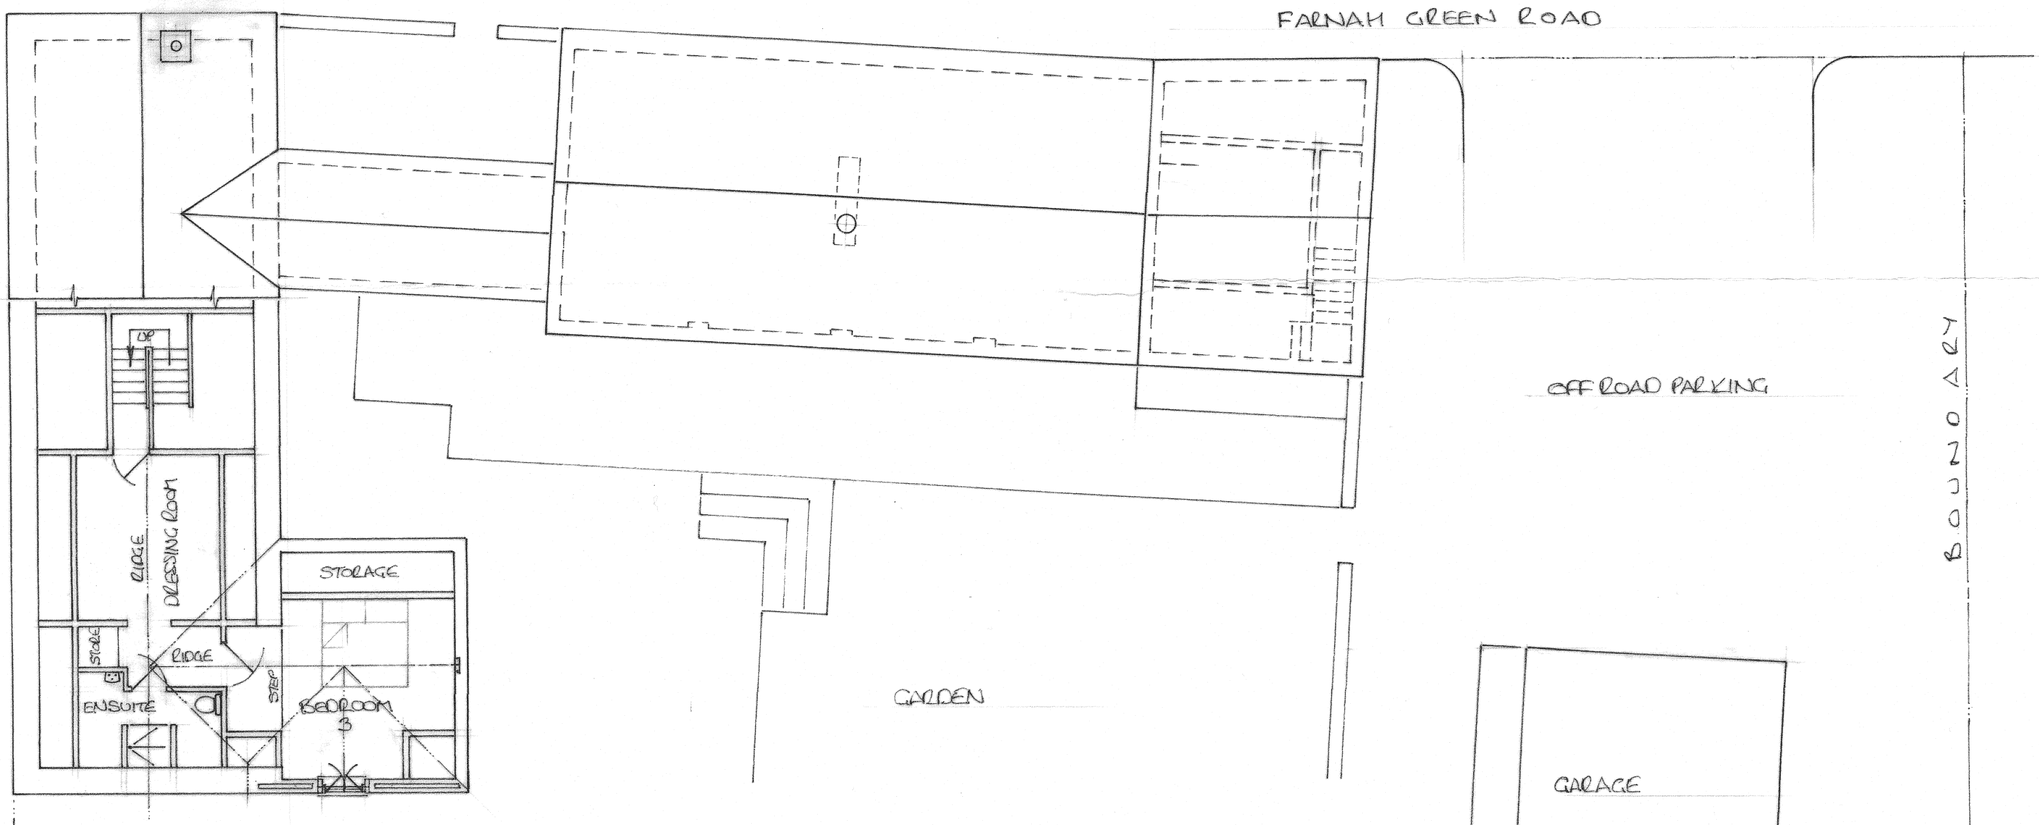

FIRST FLOOR PLAN

PROPOSED LOFT CONVERSION

PROPOSED ELEVATIONS & PLAN VIEWS
'ORCHARD GROUND' FARNAH GREEN, BELPER.
MR.& MRS. W. SHERRATT
SCALE 1:100 DATE OCT 2021