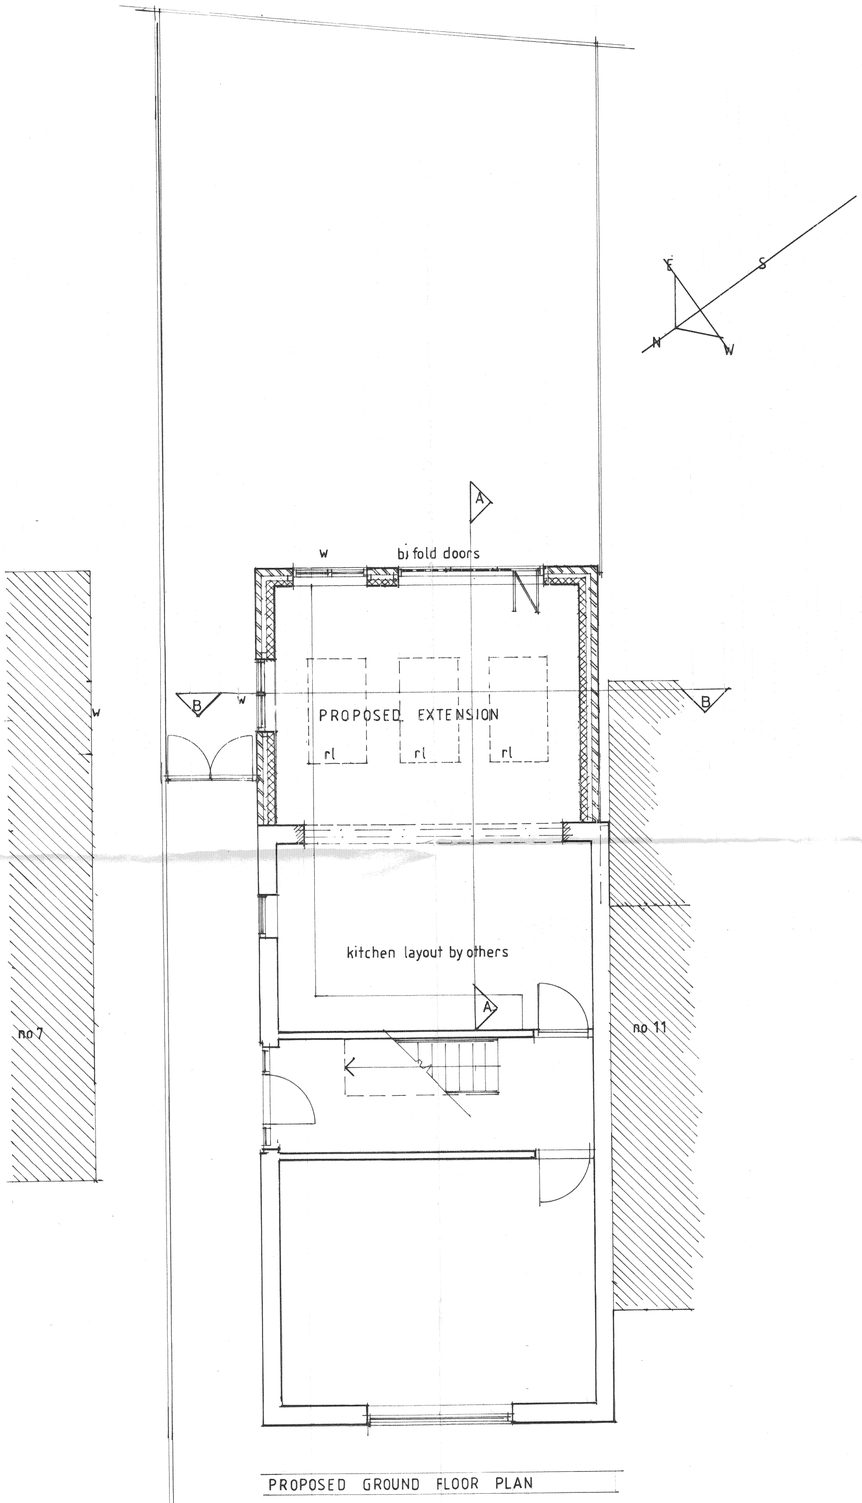

PROPOSED GROUND FLOOR PLAN



SOUTH EAST ELEVATION

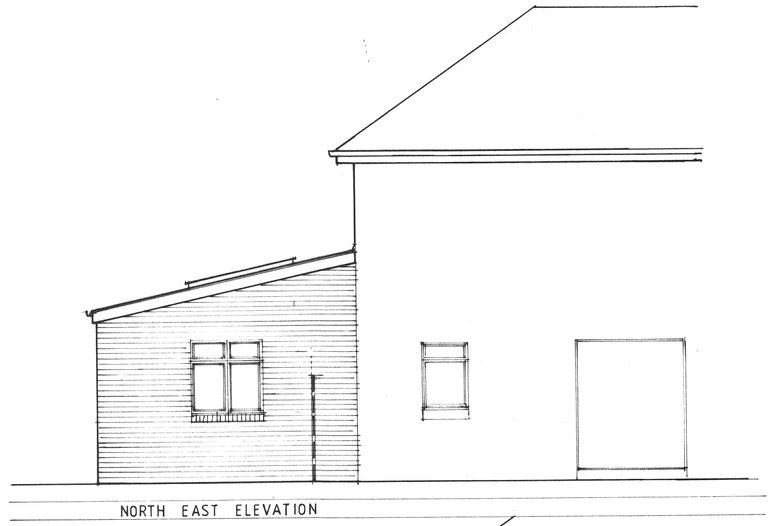

NORTH EAST ELEVATION

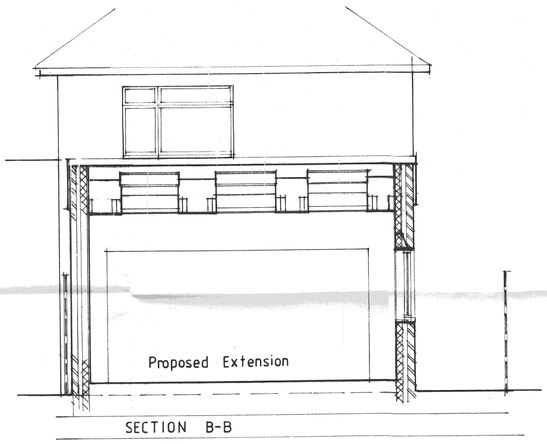

SECTION B-B

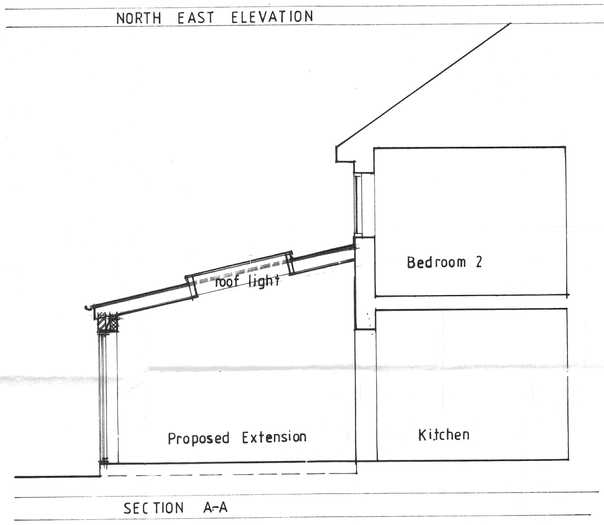

SECTION A-A

MATERIALS

Roof: tiles to match existing
Walls: brick to match existing
Doors and Windows : upvc as existing

SCALE 1:50 **DRN.** BAH

DATE 23-10-2021 **REV.**

DRAWING **NO.** 02
Proposed Plans Sections
And Elevations

JOB **NO.** 2134
Extension to 9 Ferrers Crescent,
Duffield,
Derbyshire.
DE56 4DH.
For Ying Qian & Fei Shao

BRAYSHAW
HARRISON
PARTNERSHIP

CHARTERED ARCHITECTS

WREN HOUSE, 3THE DELL, ASHGATE,
CHESTERFIELD, DERBYSHIRE.S40 4DL
TELEPHONE: 07767302055
E MAIL brianthedell@btinternet.com