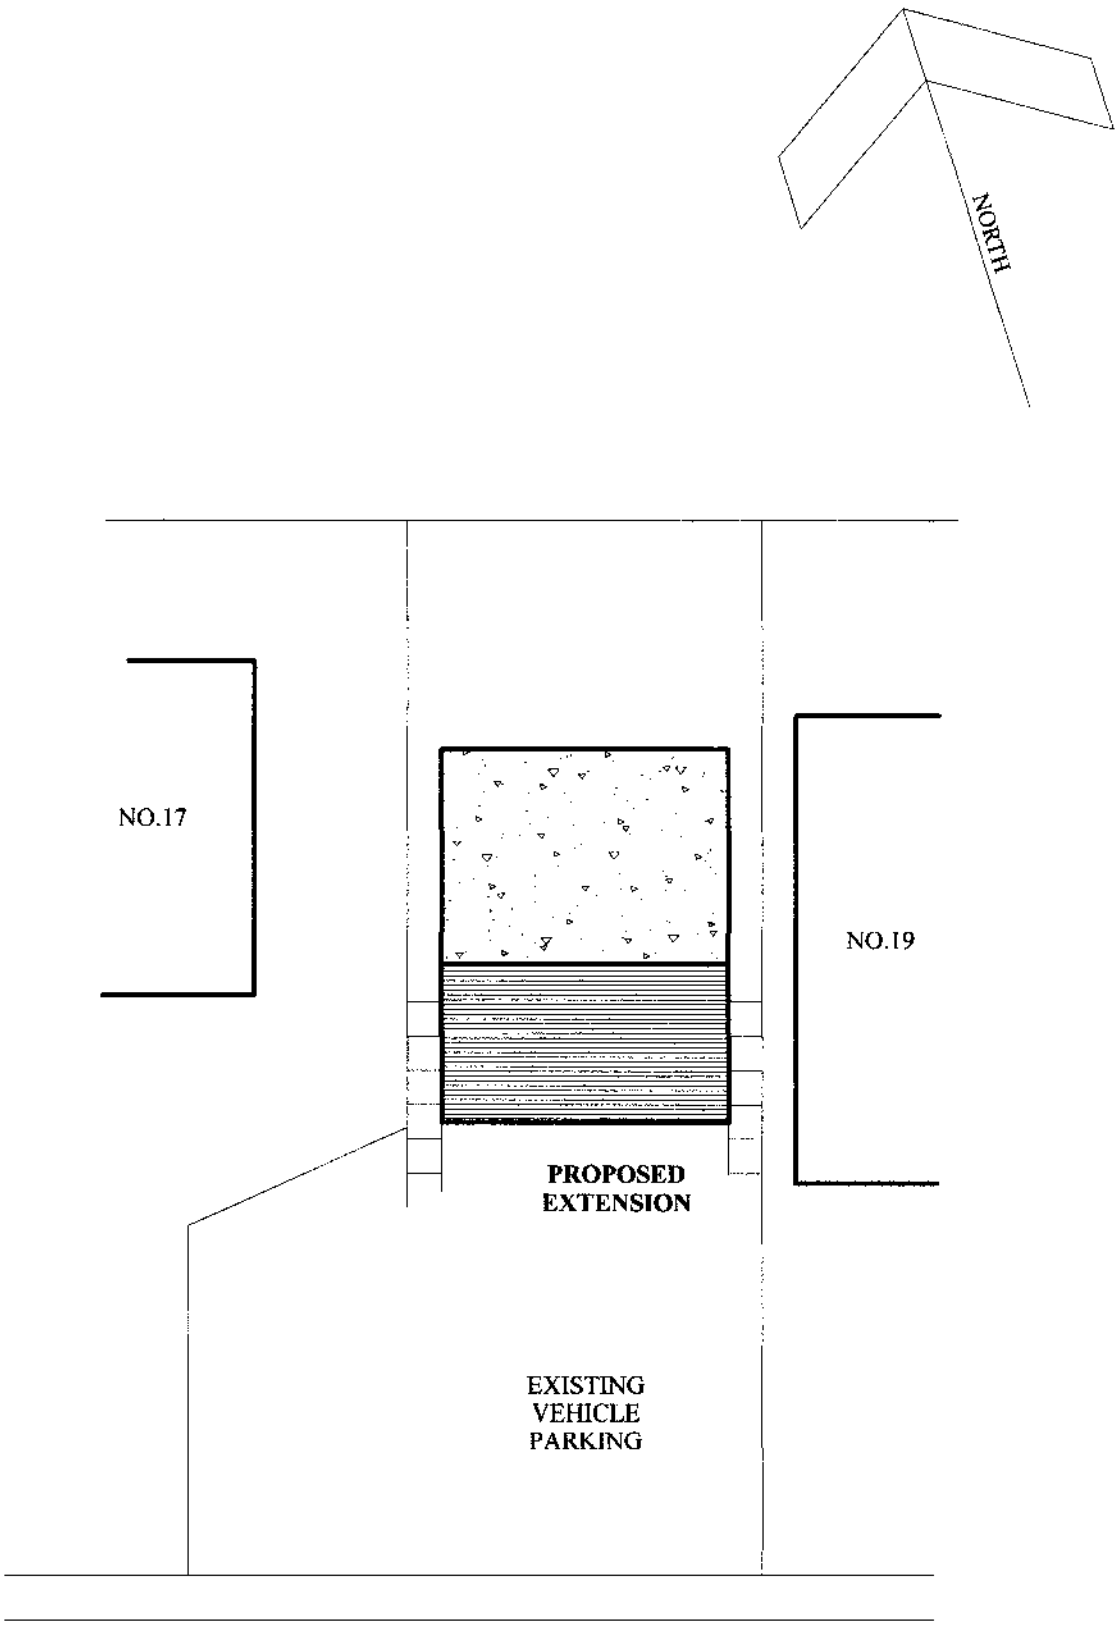


**SITE PLAN**
**Scale 1 : 200**

**PROPOSAL**