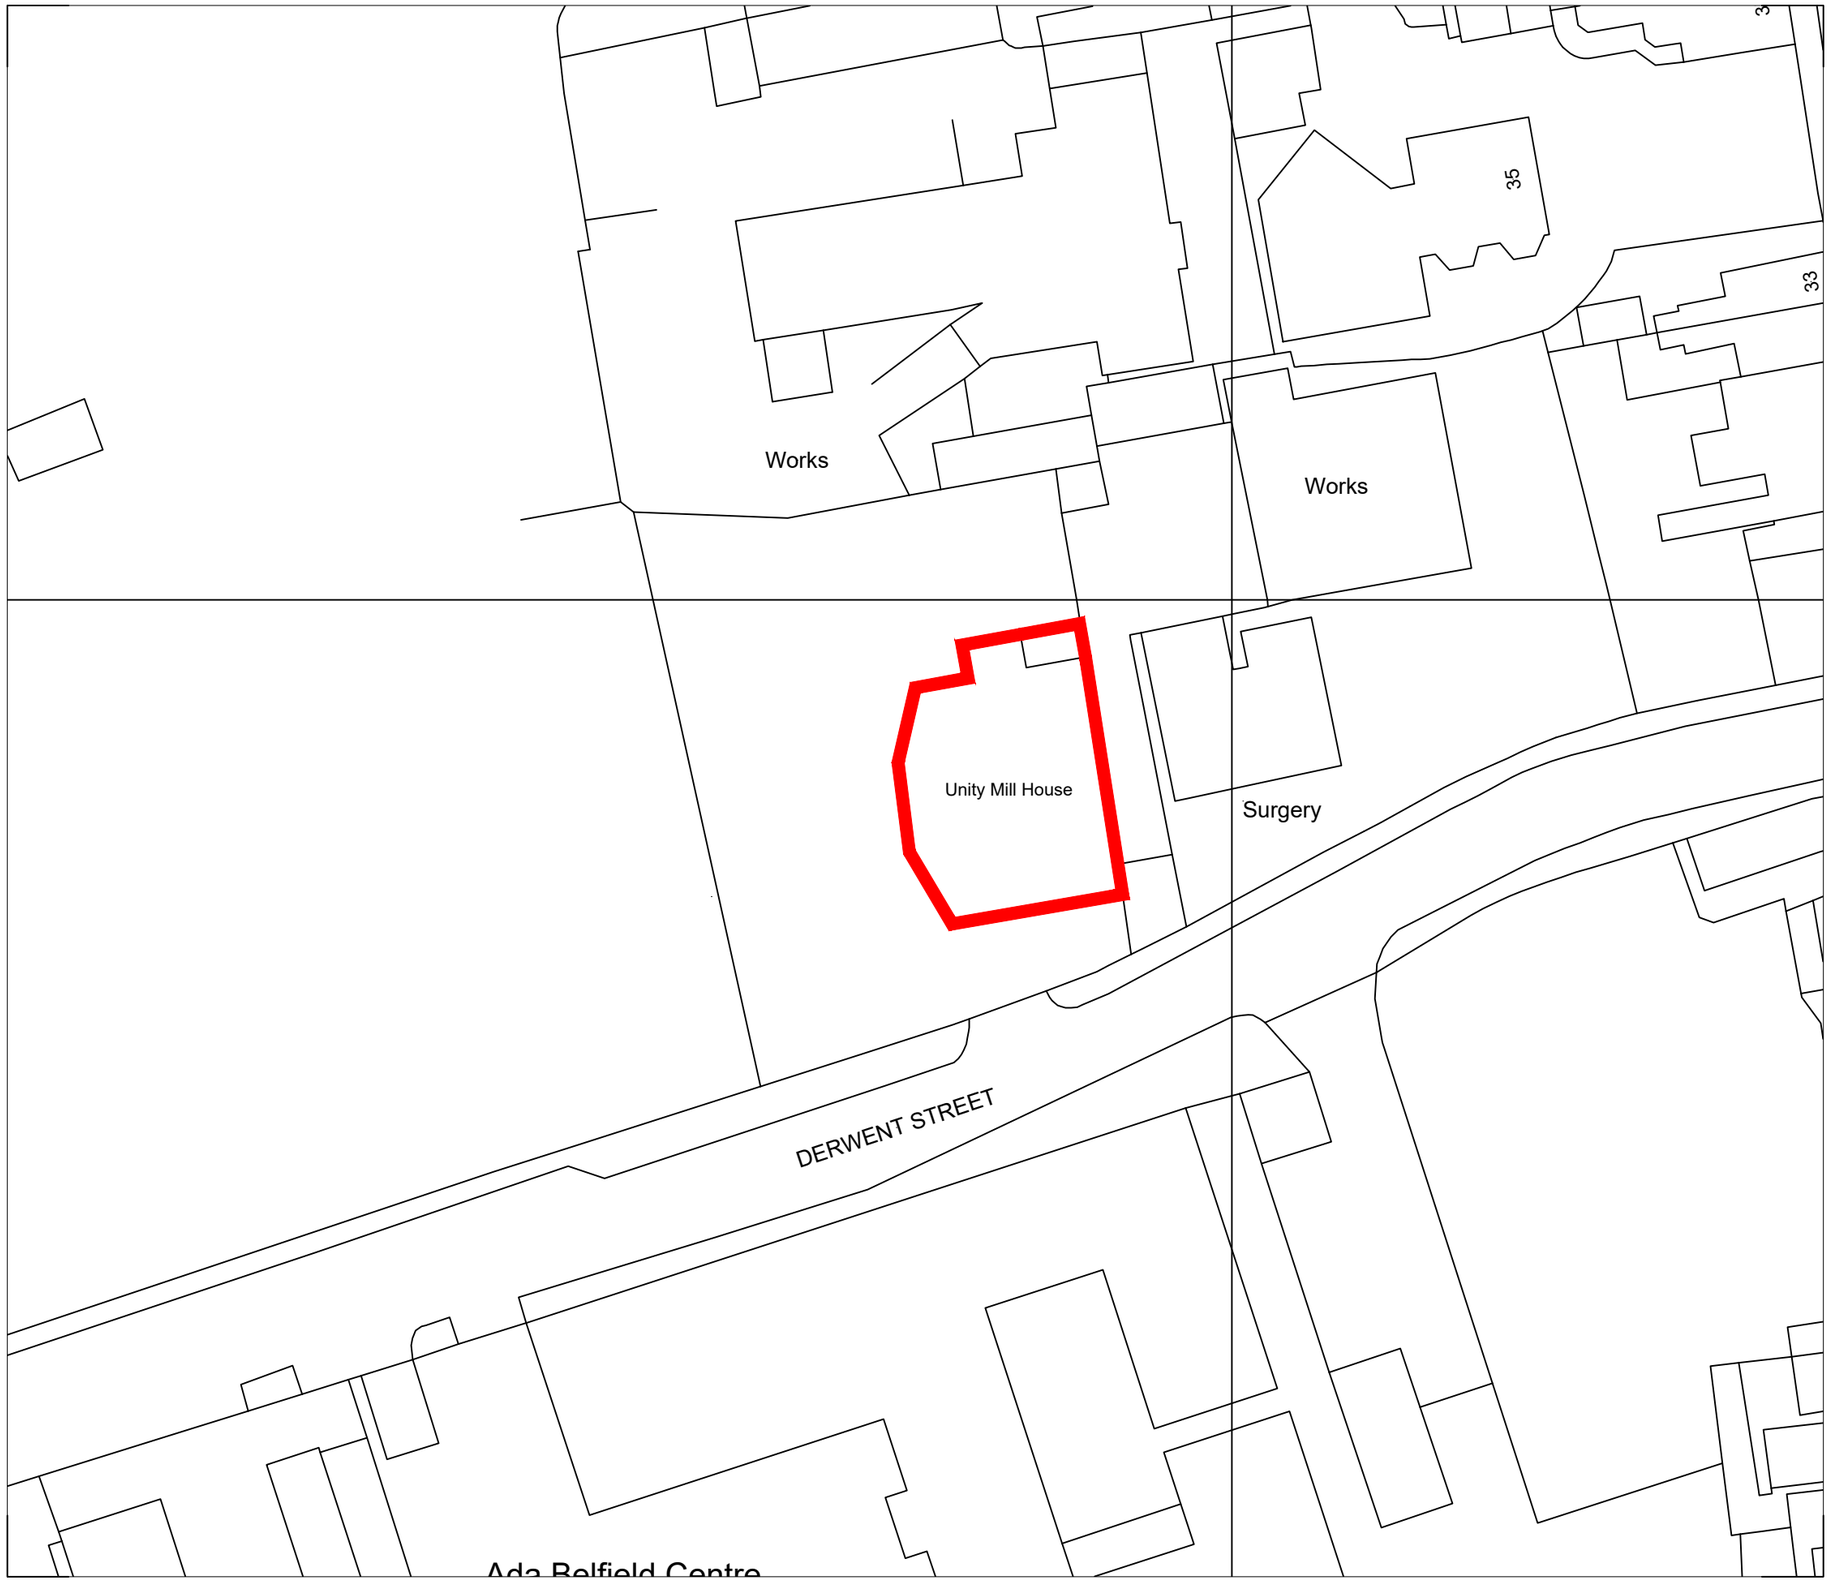

Rev	Date	Description	By	Chk

PLANNING

Derbyshire Healthcare NHS
NHS Foundation Trust

Estates & Facilities ▪ Capital Projects
Kingsway House ▪ Kingsway Site
Derby ▪ DE22 3LZ

t: 01332 623700
f: 01332 623575
w: www.derbyshirehealthcareft.nhs.uk

Client:
Derbyshire Healthcare NHS FT
Unity Mill House, Derwent Street, Belper,
Derbyshire. DE56 1WN

Project:
Installation of 2 no. a/c cassettes to 2nd floor office and 1 no. external air conditioning condenser at ground level.

Drawing title:
OS Site Block Plan

Scale(s):	Size:	First issue:	Drawn:	Checked:
1:500	A3	28.10.21	JAB	-

Job no:	Drawing no:	Rev:
Unity 100	901	/