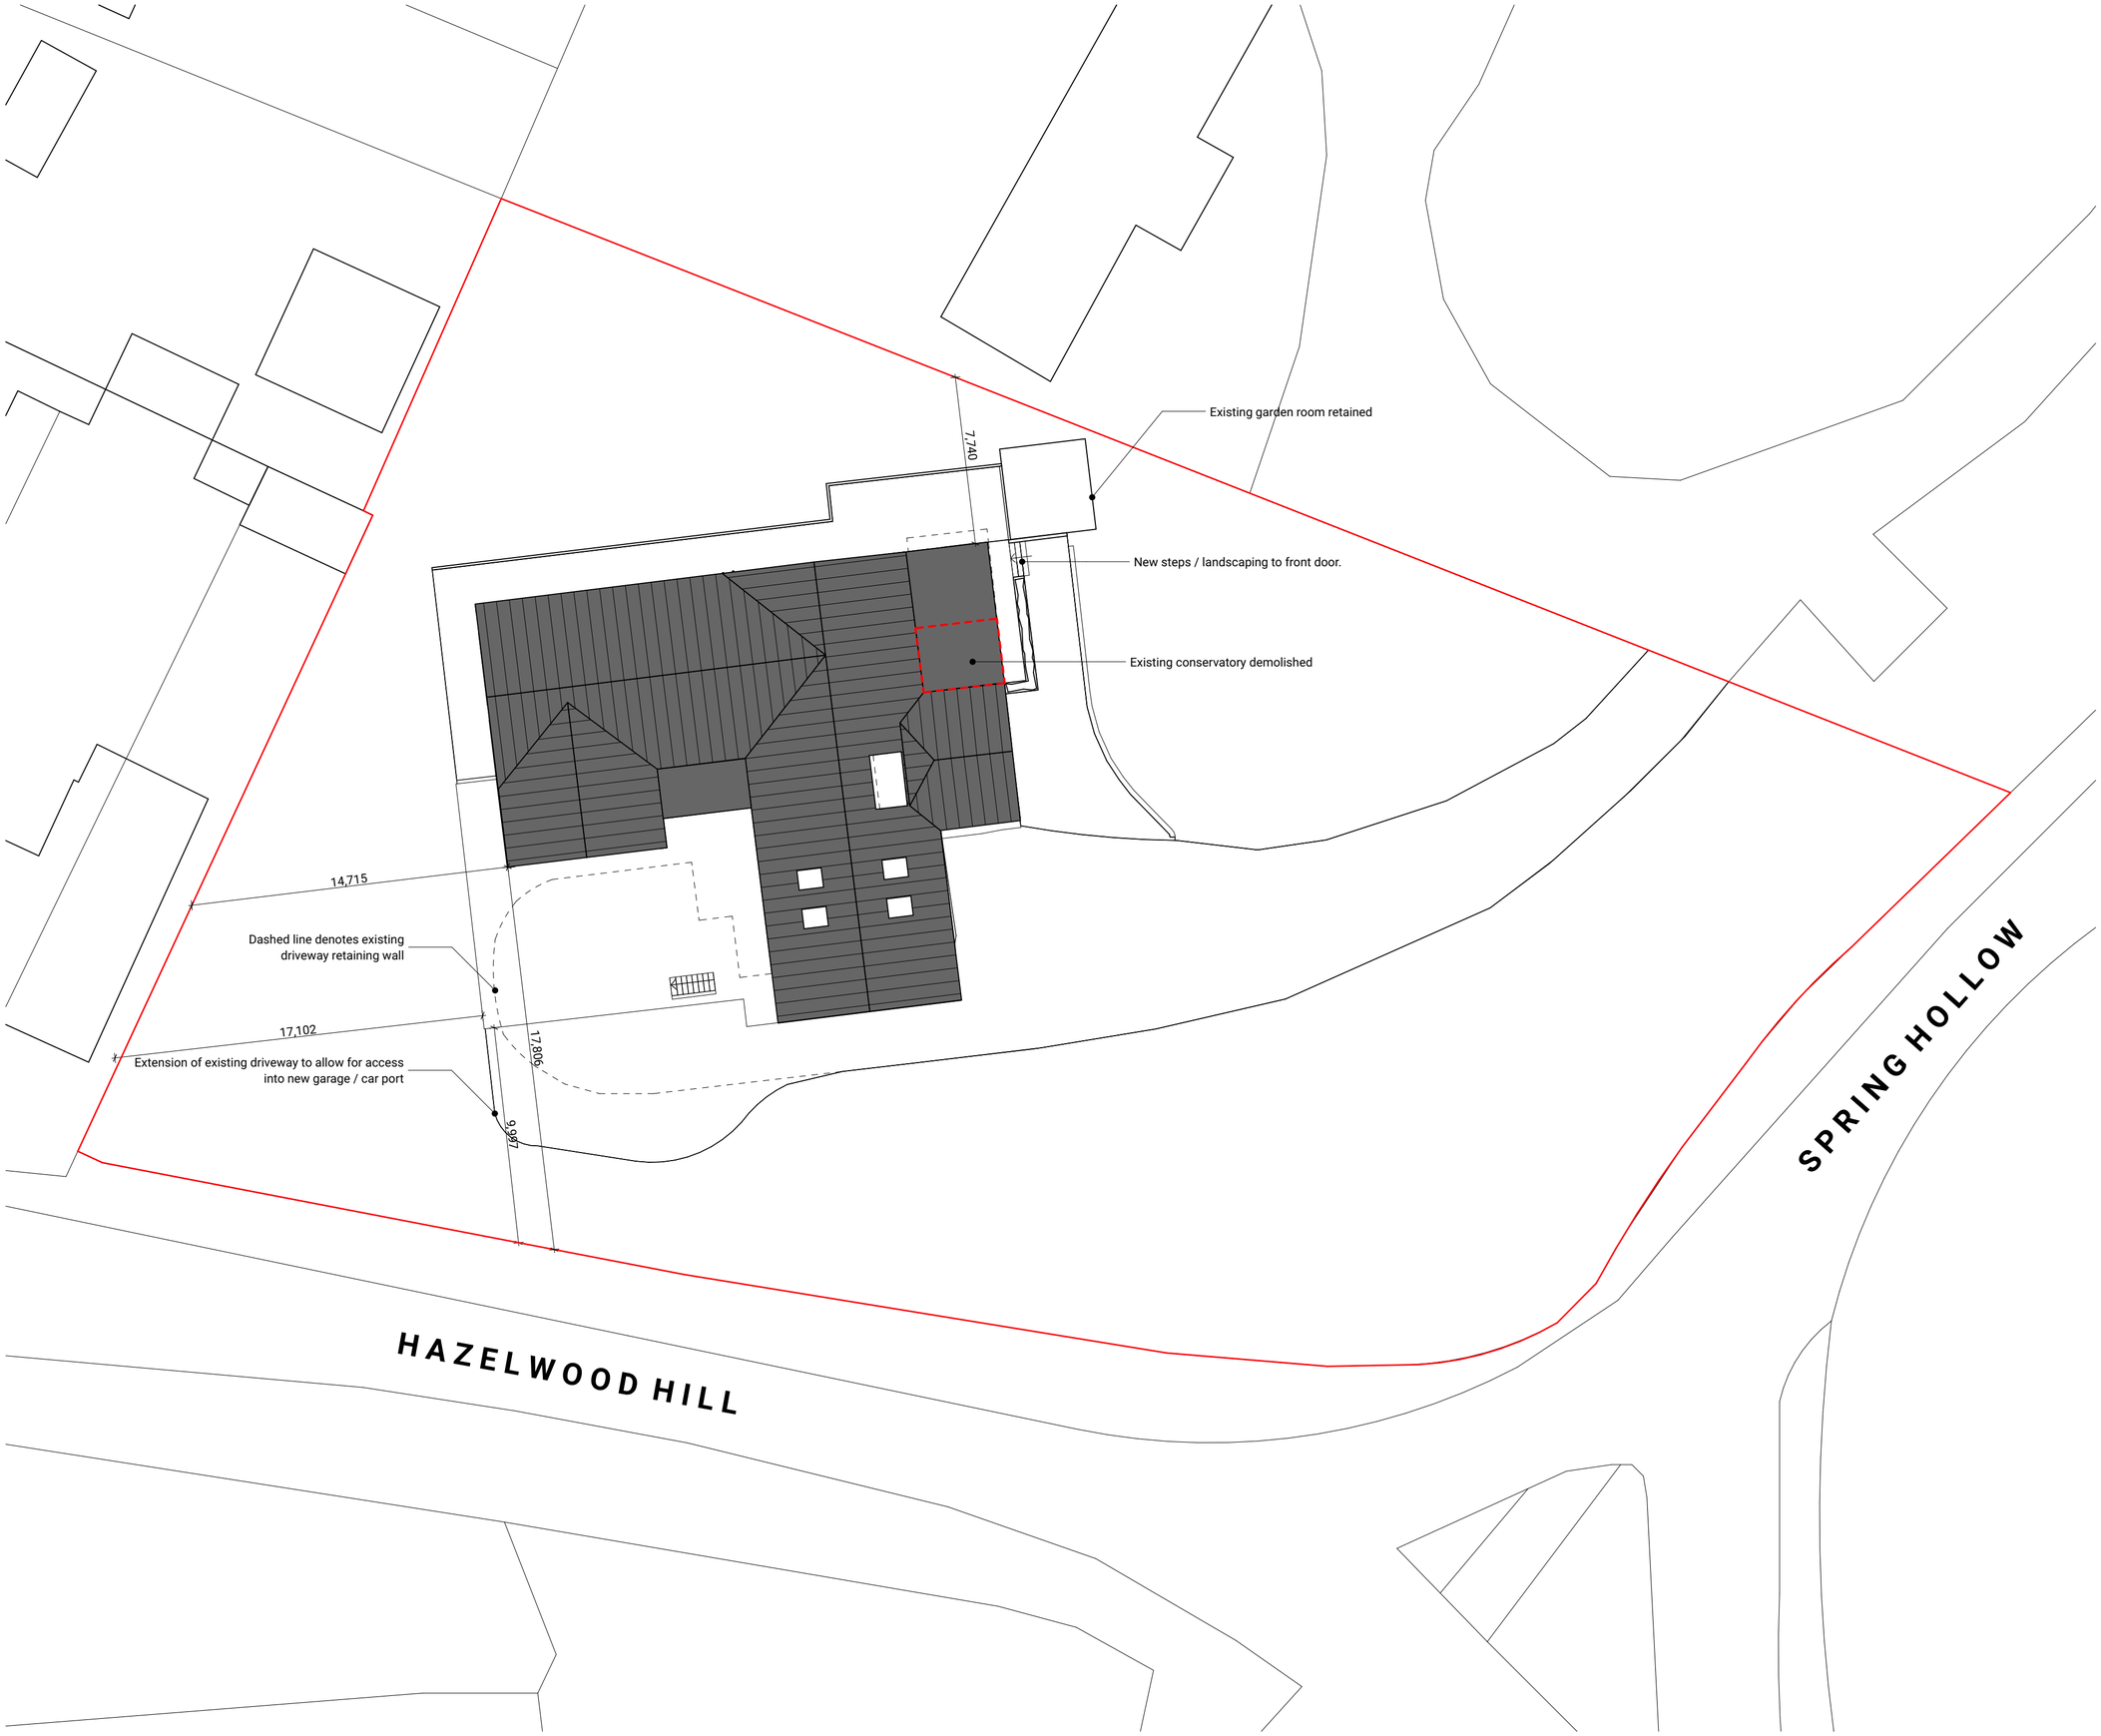

In addition to the hazard/risks normally associated with the types of work detailed on this drawing take note of the above. It is assumed that all works on this drawing will be carried out by a competent contractor working, where appropriate, to an appropriate method statement.

Construction Risks	Maintenance/cleaning Risks	Demolition/adaptation Risks

Rev	Description	Date	Initials
P2	Issued for planning		
P1	Revisions following client feedback	05.09.2021	DJC

Jackson–Crane
2, Broadway
Nottingham
NG1 1PS
T: 0115 837 0123
hello@jacksoncranearchitecture.co.uk
www.jacksoncranearchitecture.co.uk

Project Name
The Hollow Spring Hollow Hazelwood

Project Address
The Hollow, Spring Hollow, Hazelwood Belper DE56 4AW

Client
Prof & Dr Dodds

Drawing Title
Site Plan as Proposed

Project No.	Scale	Paper Size	Drawn By	Checked By
20-017	1:200	A2	DJC	DJC

Status	Purpose of Issue
S0	Planning

Drawing Reference

Project	Originator	Zone	Level	Type	Role	Number	Revision
HSH	JCA	B0	XX	DR	A	**01002**	**P2**

This document is copyright © of Jackson-Crane Architecure. It shall be read in conjunction with all other associated project information including models, specifications, schedules and related consultants documents. Do not scale from documents. All dimensions to be checked on site. Immediately report any discrepancies, errors or omissions on this document to the Originator. If in doubt ASK.