
PROPOSED LAYOUT

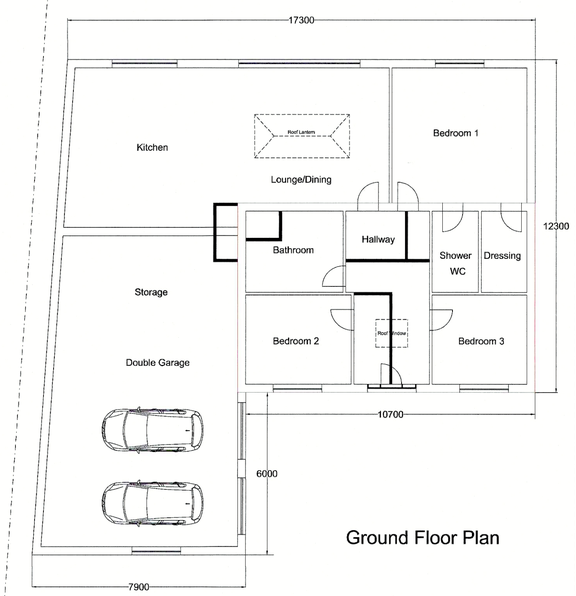


Ground Floor Plan

Site Boundaries


Perimeter of existing bungalow shown in red line

Existing walls to be demolished shown solid

(Existing external openings to be bricked up and made good)

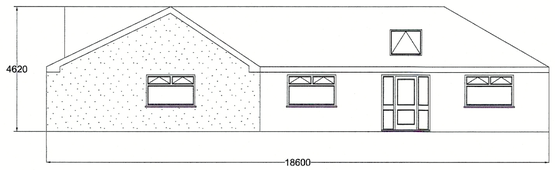


Front Elevation

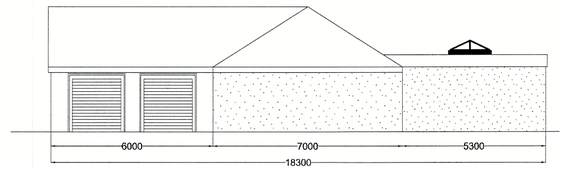


Elevation to No 94


Proposed rendered finish shown thus:

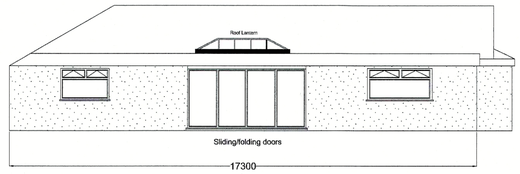

Rear Elevation

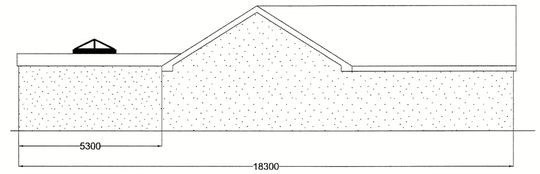

Elevation to No 98

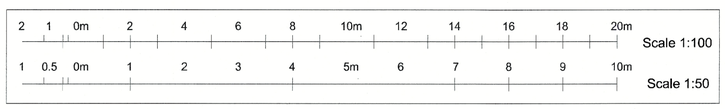

EXISTING LAYOUT



Ground Floor Plan




Front Elevation



Elevation to No 98



Rear Elevation

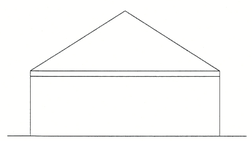

Elevation to No 94

NOTES

REVISIONS

No	Date	Description

Scale 1:100 on A1 Template

PROJECT TITLE

PROPOSED EXTENSIONS
96 HEAGE ROAD
RIPLEY DE5 3GH

CLIENT

SPL PROPERTY & BUILDING SERVICES

DRAWING TITLE

EXISTING AND PROPOSED LAYOUTS

DRAWING NUMBER	DATE	REVISION
SPL1	NOV 2021	