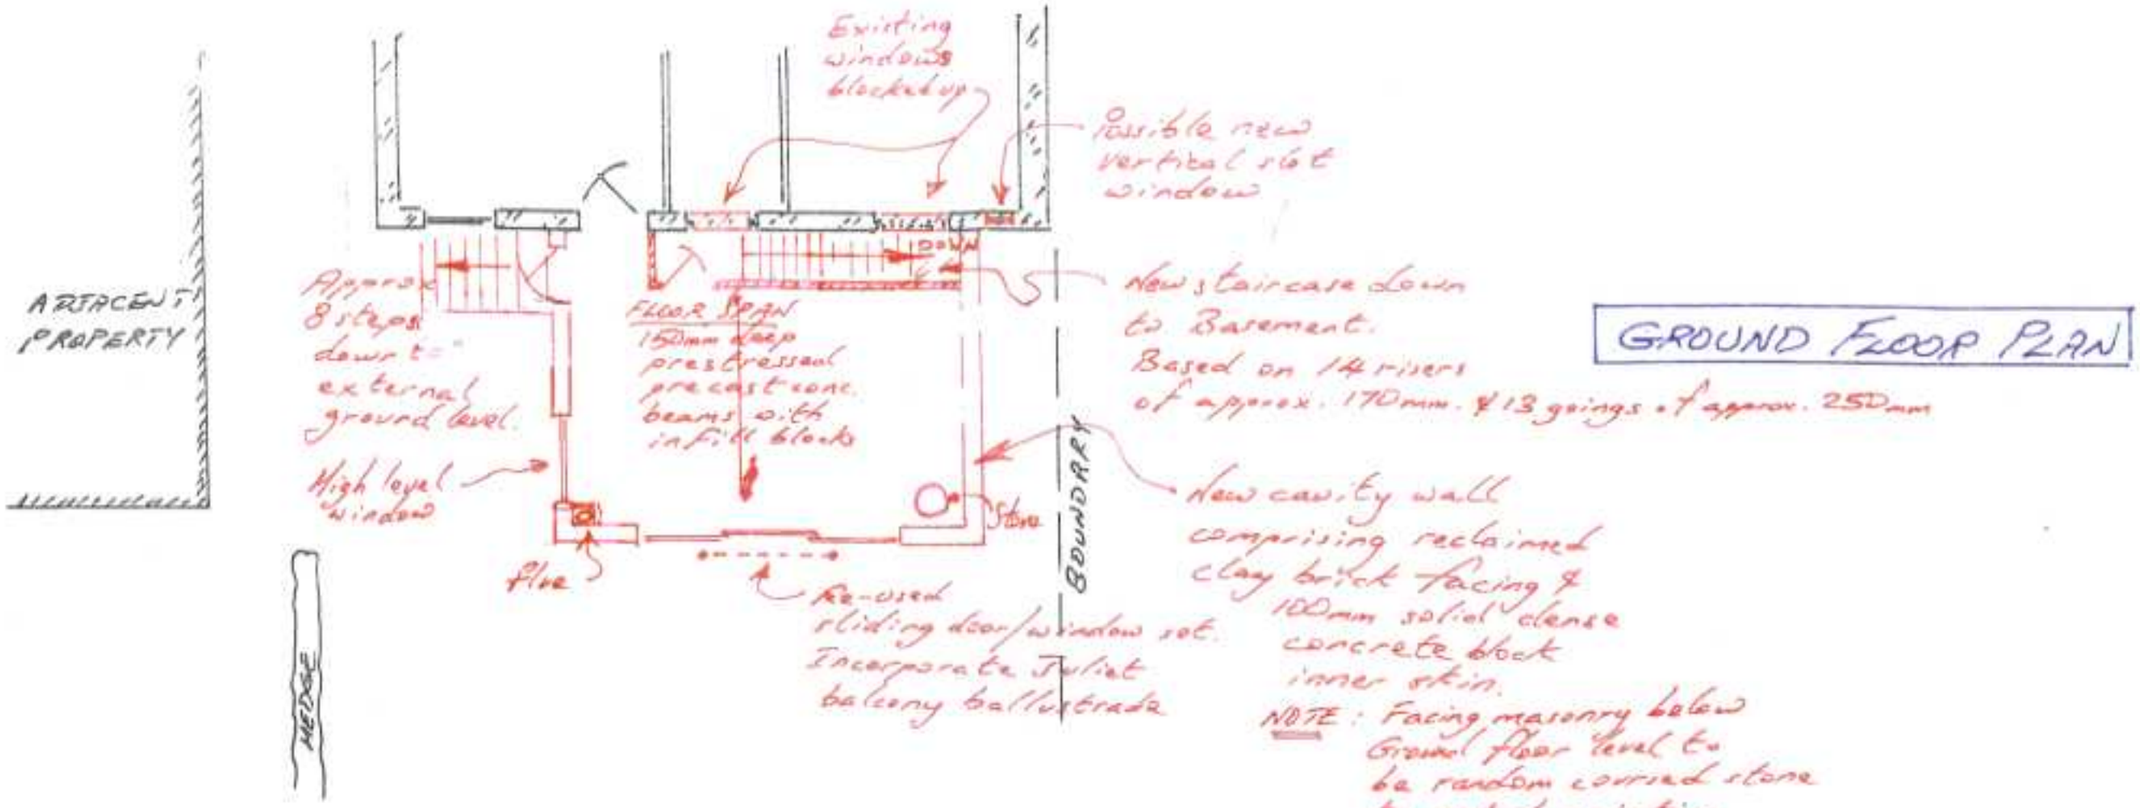


GROUND FLOOR PLAN

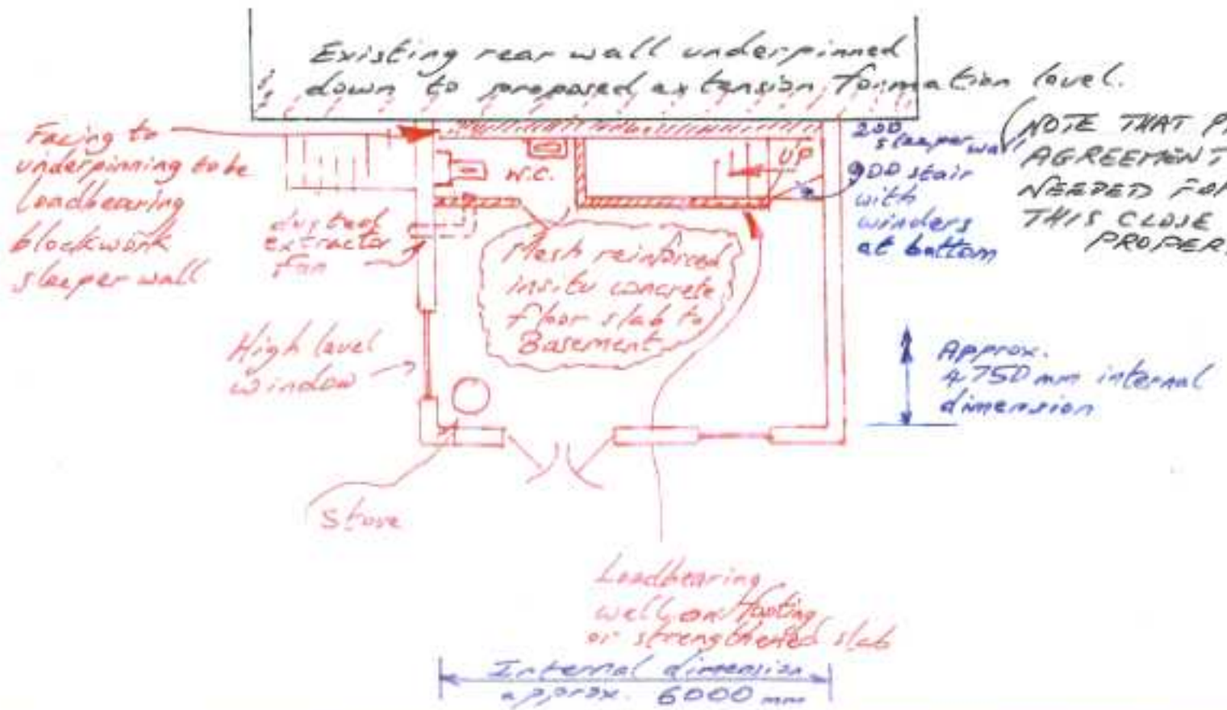


BASEMENT FLOOR PLAN

34 COAST HILL, CRICH
PROPOSED REAR EXTENSION
PLANS SCALE 1:100

20216/01 AUG. 2021