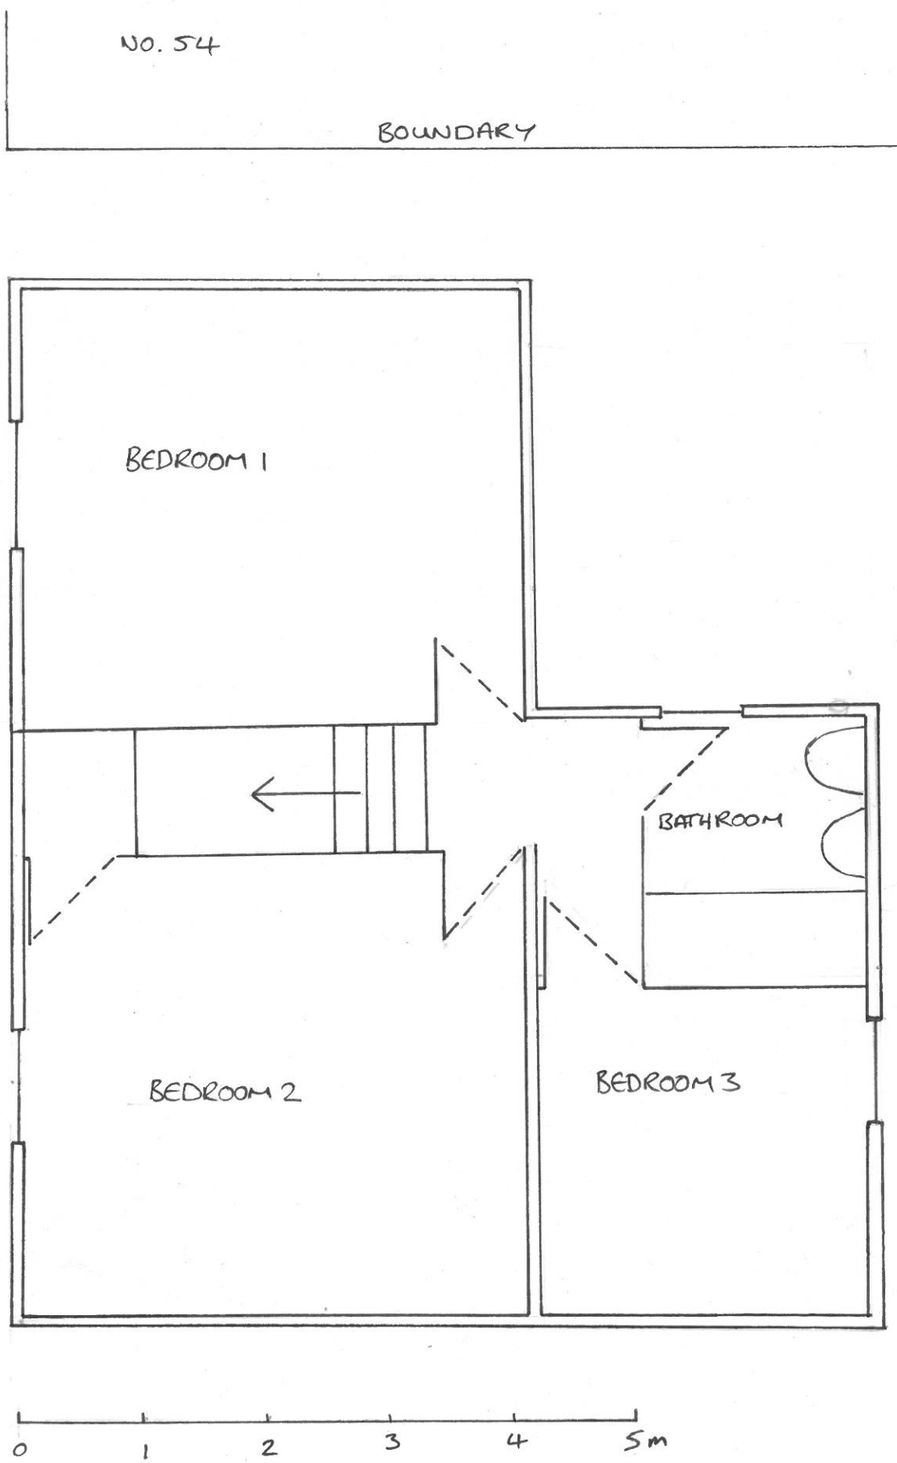

AVA/2021/1168

Existing floor plan - first floor
52 Elnor Street
Langley Mill
NG16 4AQ Date 3.11.2021
Scale 1.50

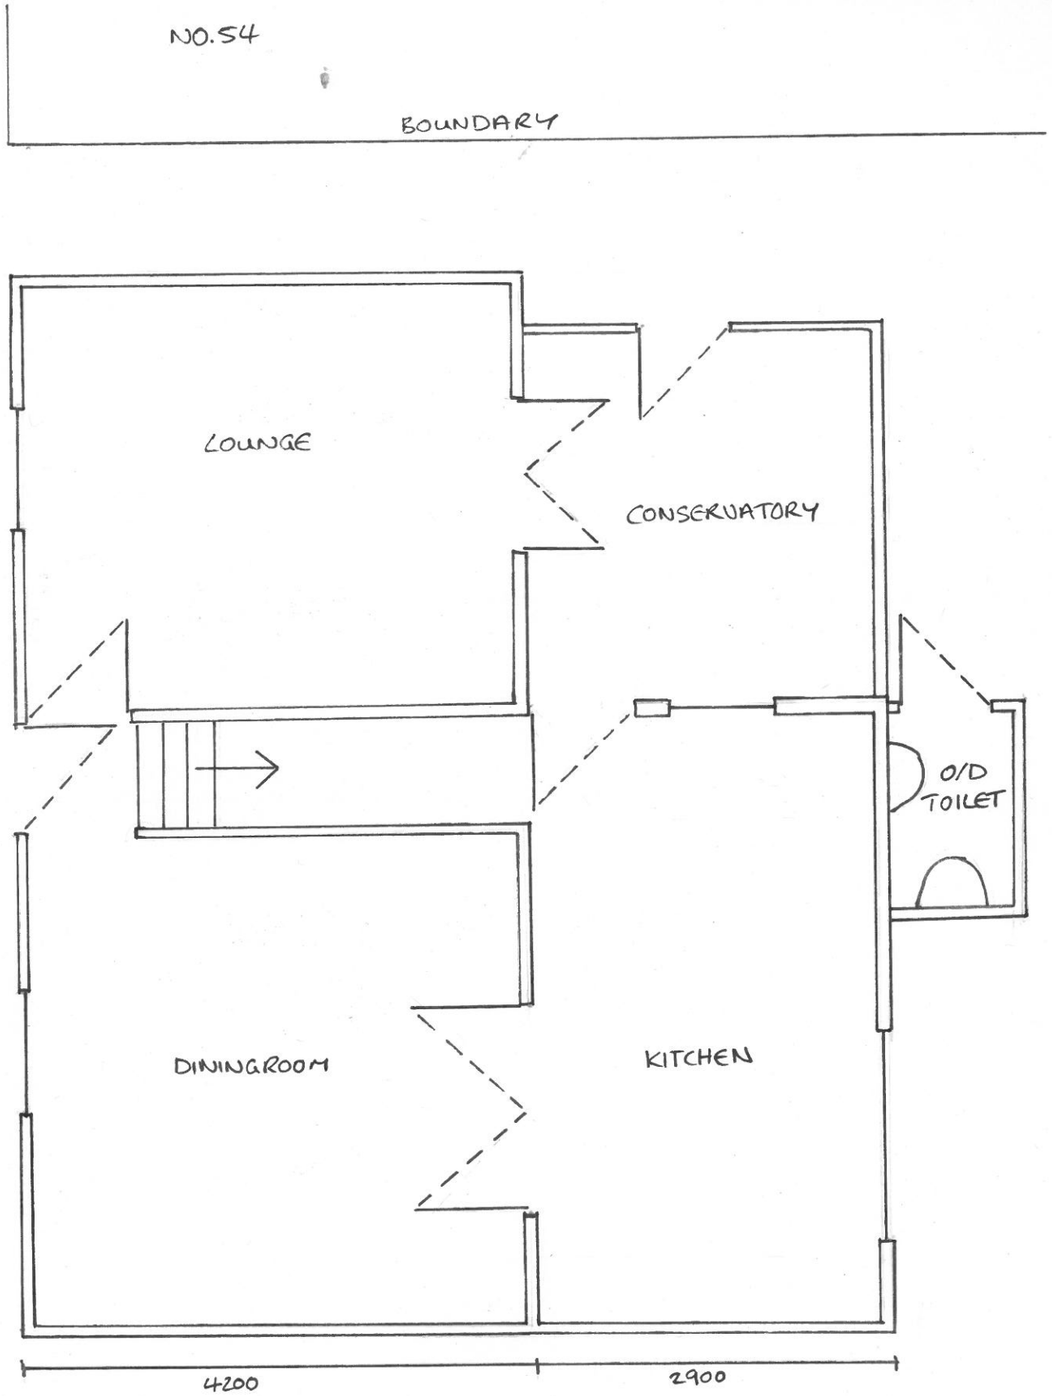

AVA/2021/1168

Existing floor plan - Ground floor
52 Elnor Street
Langley Mill
NG16 4AQ Date 3.11.2021
Scale 1.50