© Purple Planning and Design LTD
The copyright of this drawing and any supplementary information issued to the contractor shall remain vested in Purple Planning and Design. It shall not be passed to any other party without the express written consent of authorised Director of Purple Planning And Design.

NOTES

REV 'A'- Amend scale and Bathroom.

REV	DATE	AMENDMENTS	BY	APPD

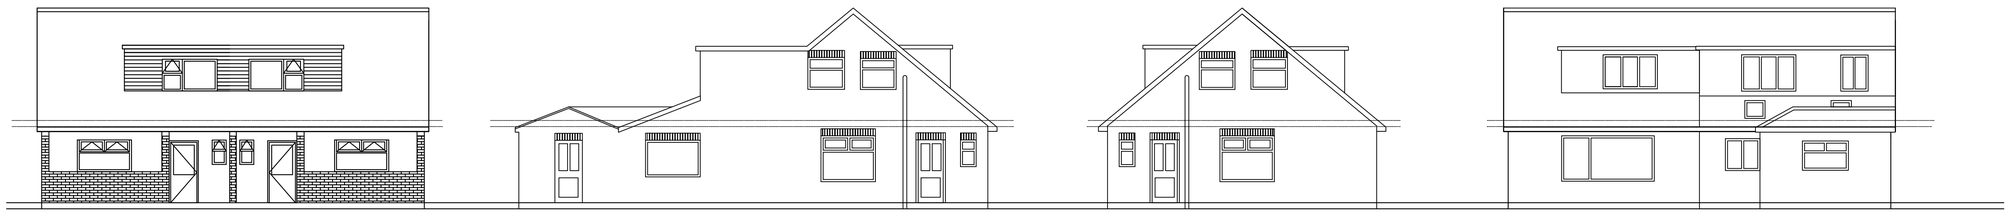

Existing Elevations



Proposed Elevations

PP&D
PLANNING
CONSULTANTS

W:purpleplanning.co.uk
T:01246 465846
M:07848879504
E:admin@purpleplanning.co.uk

CLIENT :

PROJECT :
11 Oakland Close
Denby Village
DE5 8PB
DEVELOPMENT

TITLE :
ALTERATIONS TO NUMBER 11 &12 TO FORM A SINGLE DWELLING
Exisiting and Proposed Elevations

DRAWN BY :	AJR	APPROVED BY :	AJR
DATE :	01/07/2021	DATE :	27/01/2021
SCALE :	1:500 & 1:1000	ORIGINAL DRAWING SIZE A1	
DRAWING No	P_EL_03_09_21_A	REV:	A

CAD FILE REF. Cad File Ref