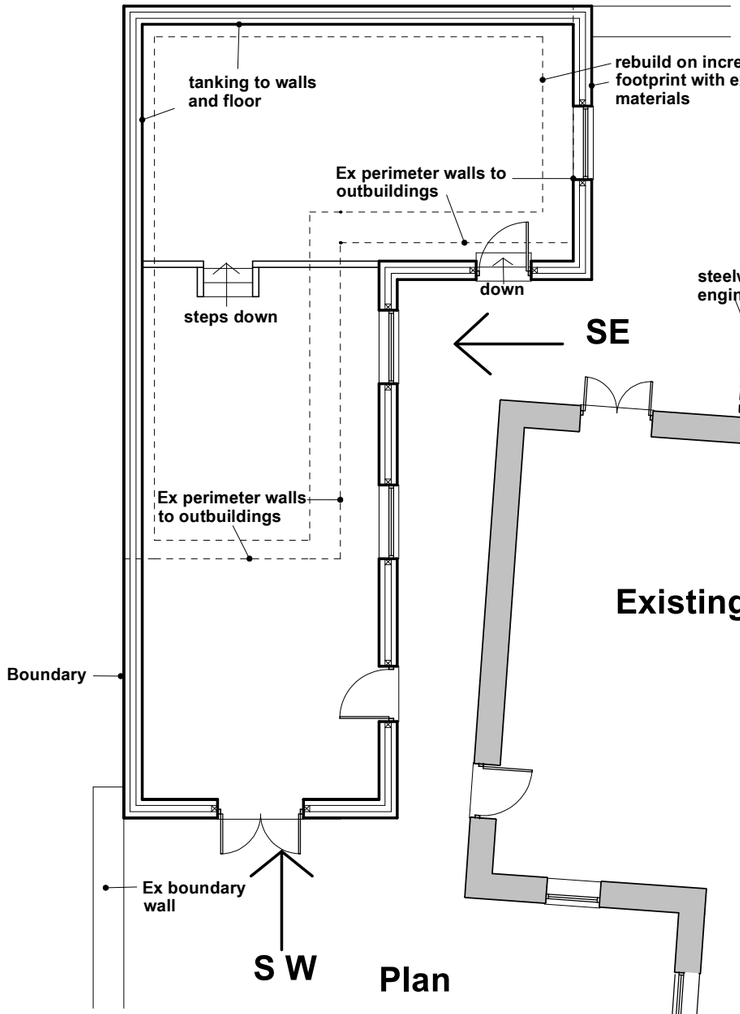

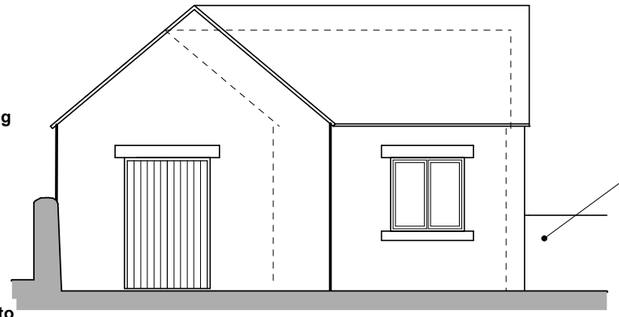

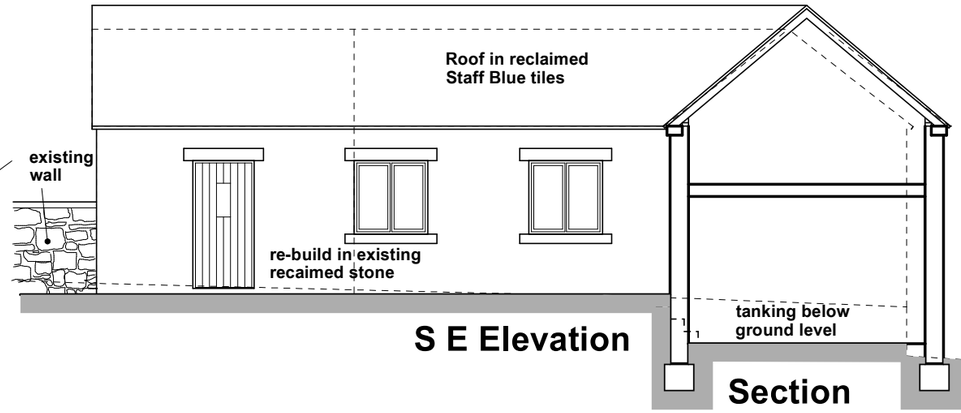

Existing House

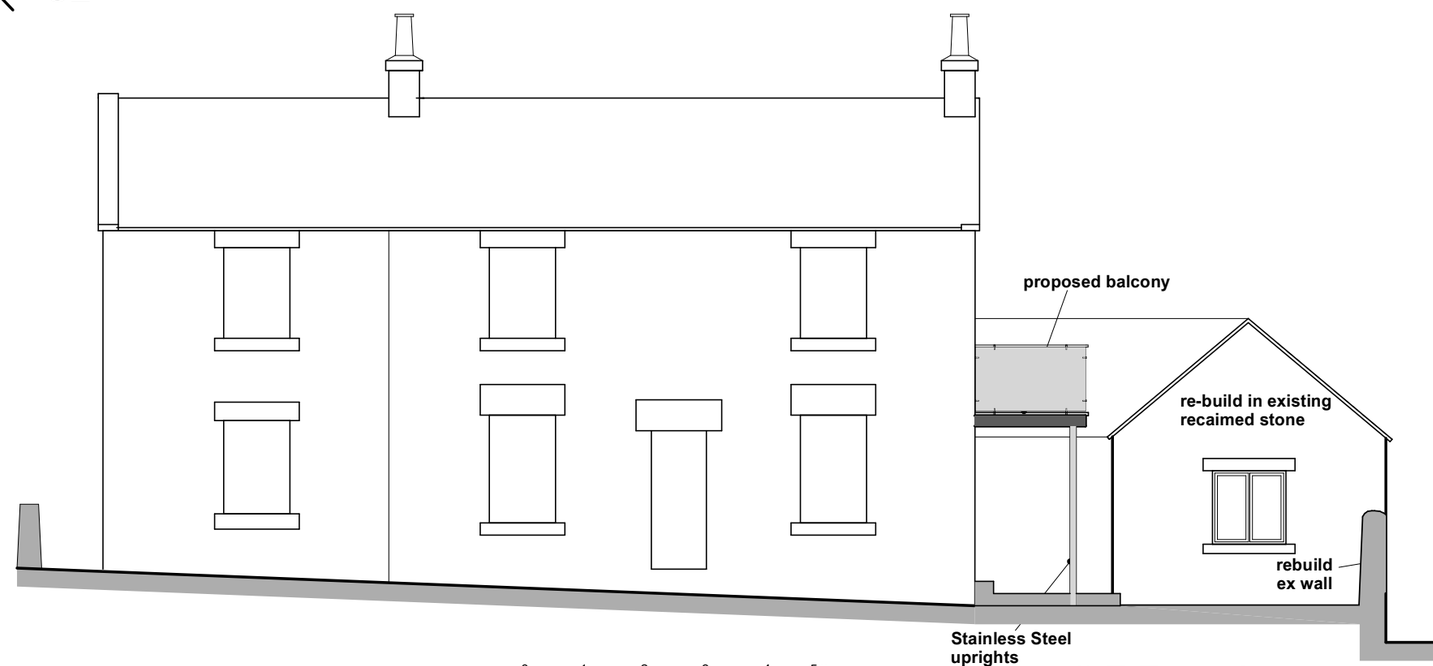

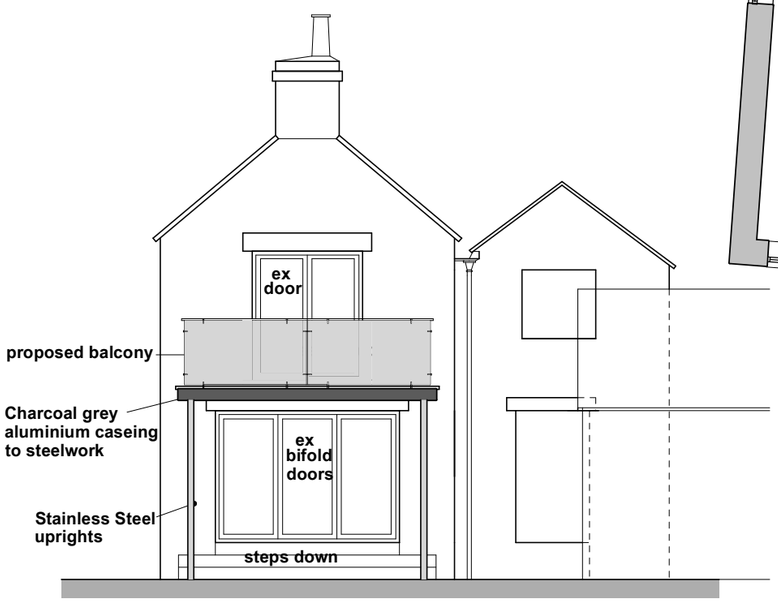

SW

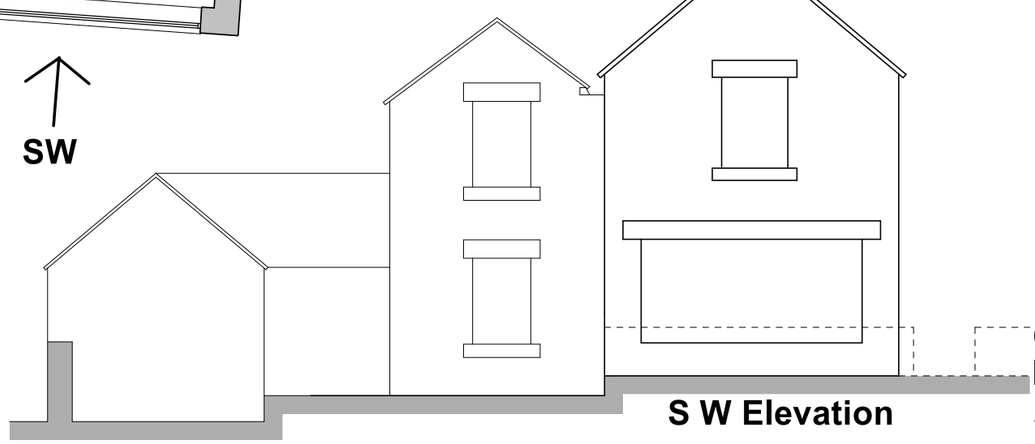

0 1 2 3 4 5m A3

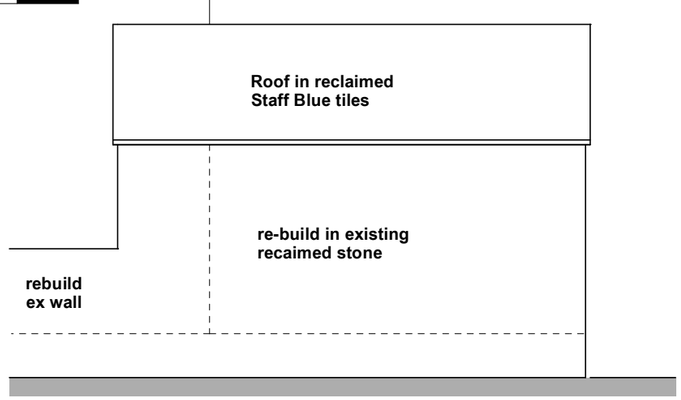

OLD BUTCHERS SHOP
IDRIDGEHAY
AS PROPOSED 1:100

SW/21 /18 10/03/2021

Brian Reid
07885206184
reid-brian@outlook.com