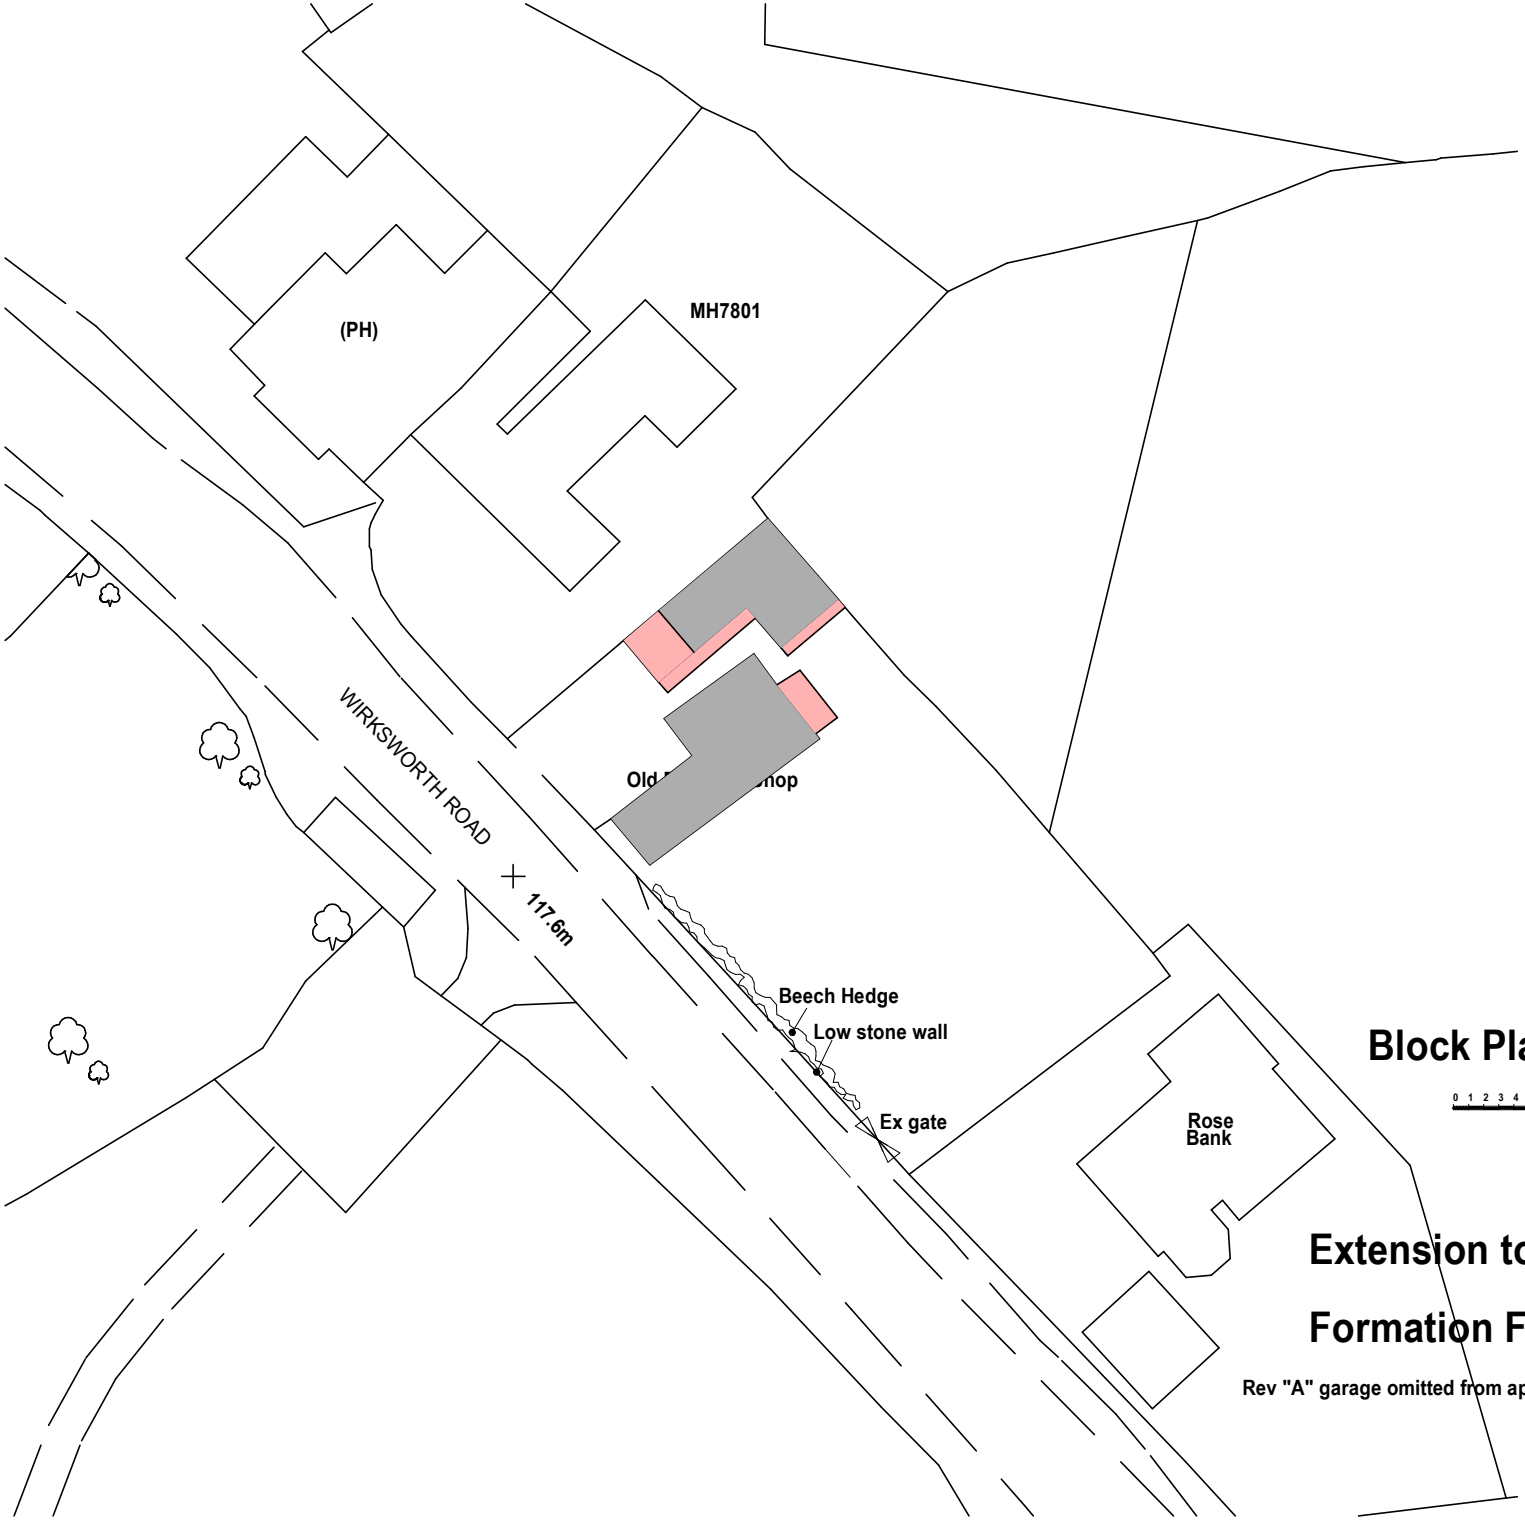

Block Plan 1:500

0 1 2 3 4 5 6 7 8 9 10m

Extension to Outhouse

Formation First Floor Balcony

Rev "A" garage omitted from application 12/10/2021