S.G ARCHITECTURAL DESIGN
Tel: 07817034426. sgarchitecturaldesign@gmail.com.
www.sgarchitecturaldesign.com

112 Parkside Heage
Belper Derbyshire
DE56 2AF

01 - EXISTING LAYOUT AND BLOCK PLAN

SG PROJECT NO.	PAPER SIZE	DRAWN BY
230	A1	SG
REVISION	SCALES	1:100
PLANNING		


Drawing measurements shall not be obtained by scaling. Verify all dimensions prior to construction. Immediately report any discrepancies on this document to SG ARCHITECTURAL DESIGN.

REV.	DESCRIPTION	DATE	BY	CHK'D
P1	PLANNING	28-10-21	SG	SG


Scale 1:100
0 1 2 3 4 5 10






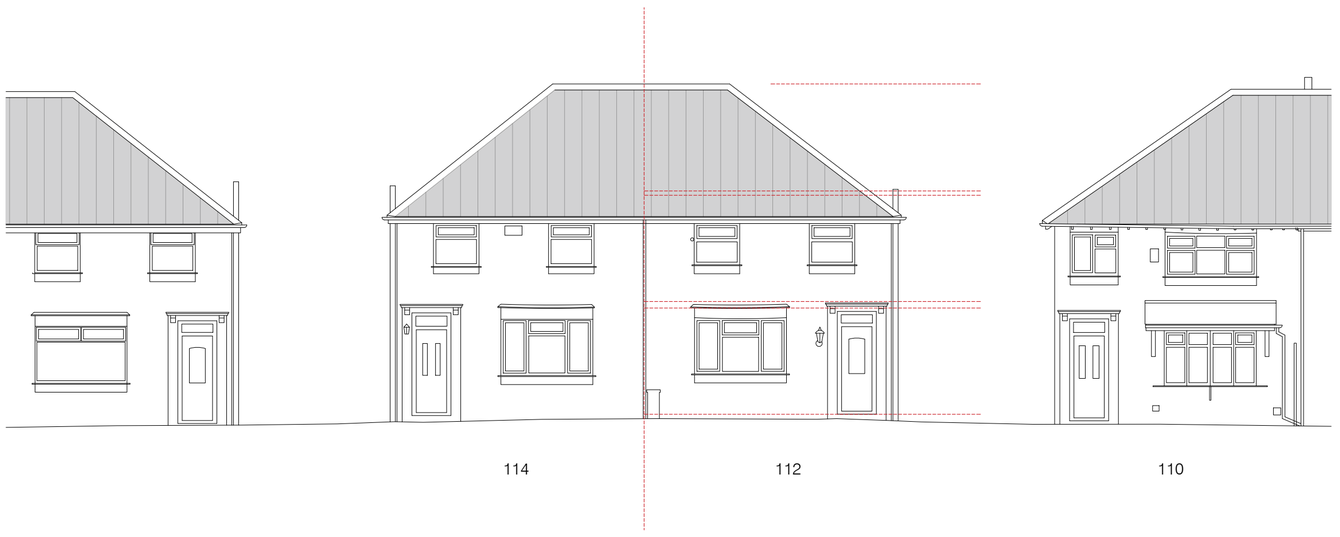


Datum: 130.00m.
Elevation 1. EXISTING FRONT ELEVATION

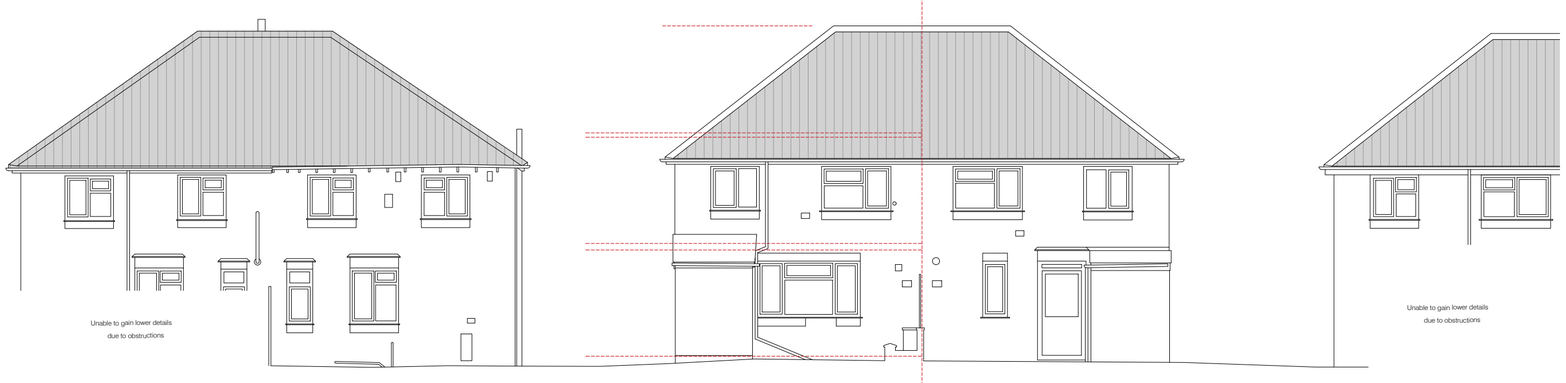


Datum: 130.00m.
Elevation 2. EXISTING REAR ELEVATION

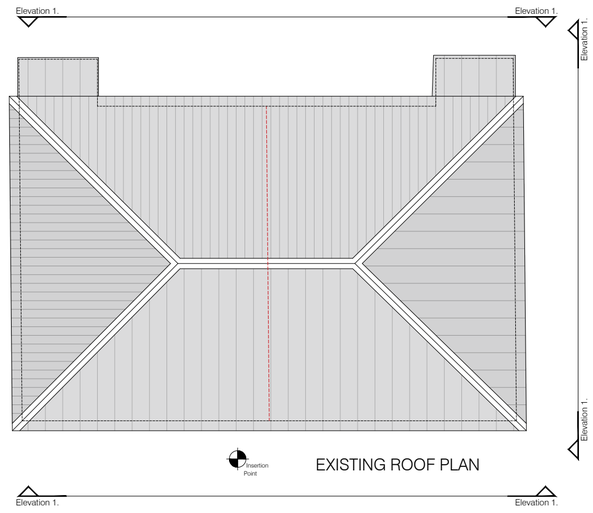


EXISTING ROOF PLAN

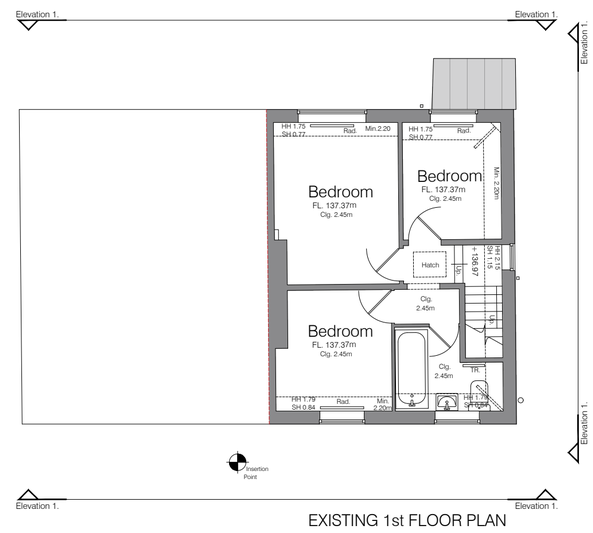

EXISTING 1st FLOOR PLAN

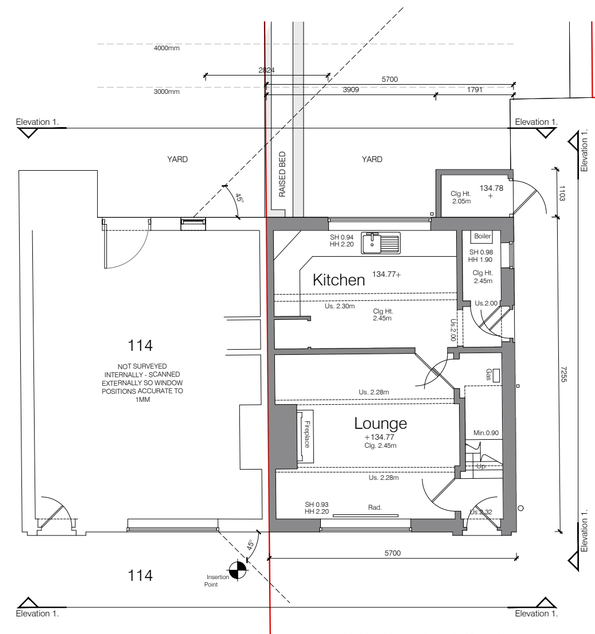

EXISTING GROUND FLOOR PLAN

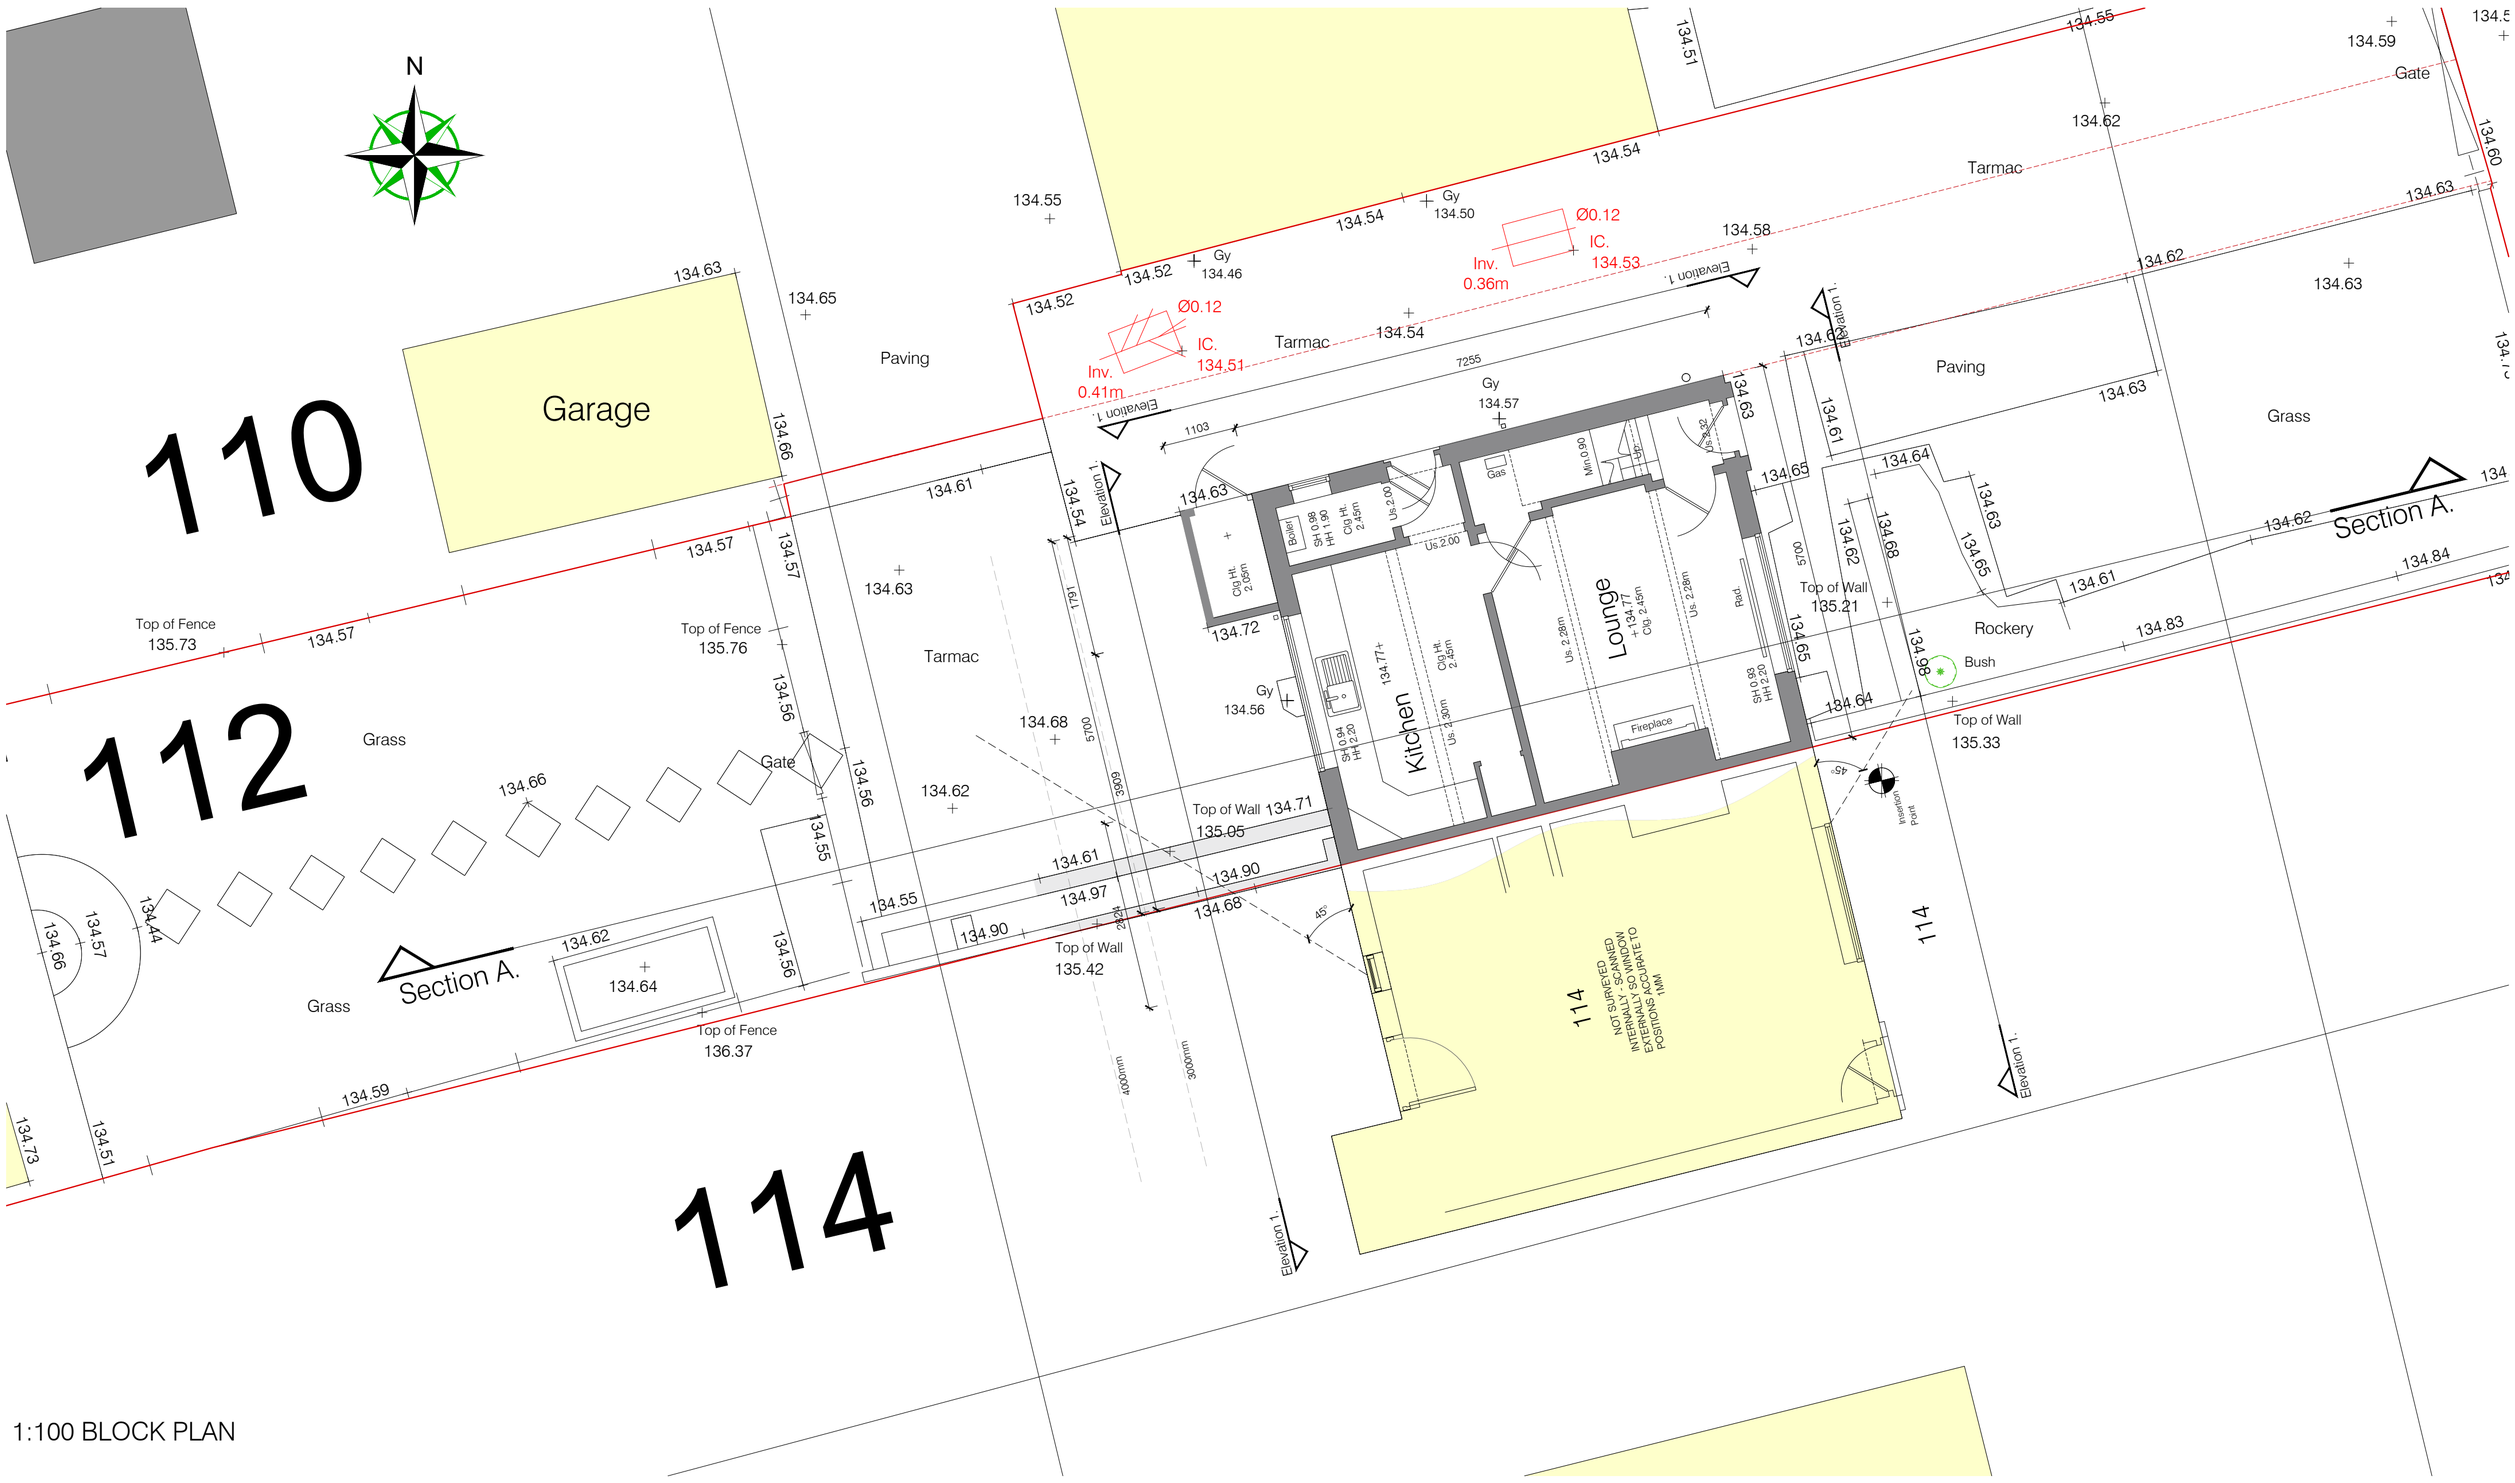

1:100 BLOCK PLAN