
Datum: 130.00m.

Elevation 1. PROPOSED FRONT ELEVATION



Datum: 130.00m.

Elevation 2. PROPOSED REAR ELEVATION

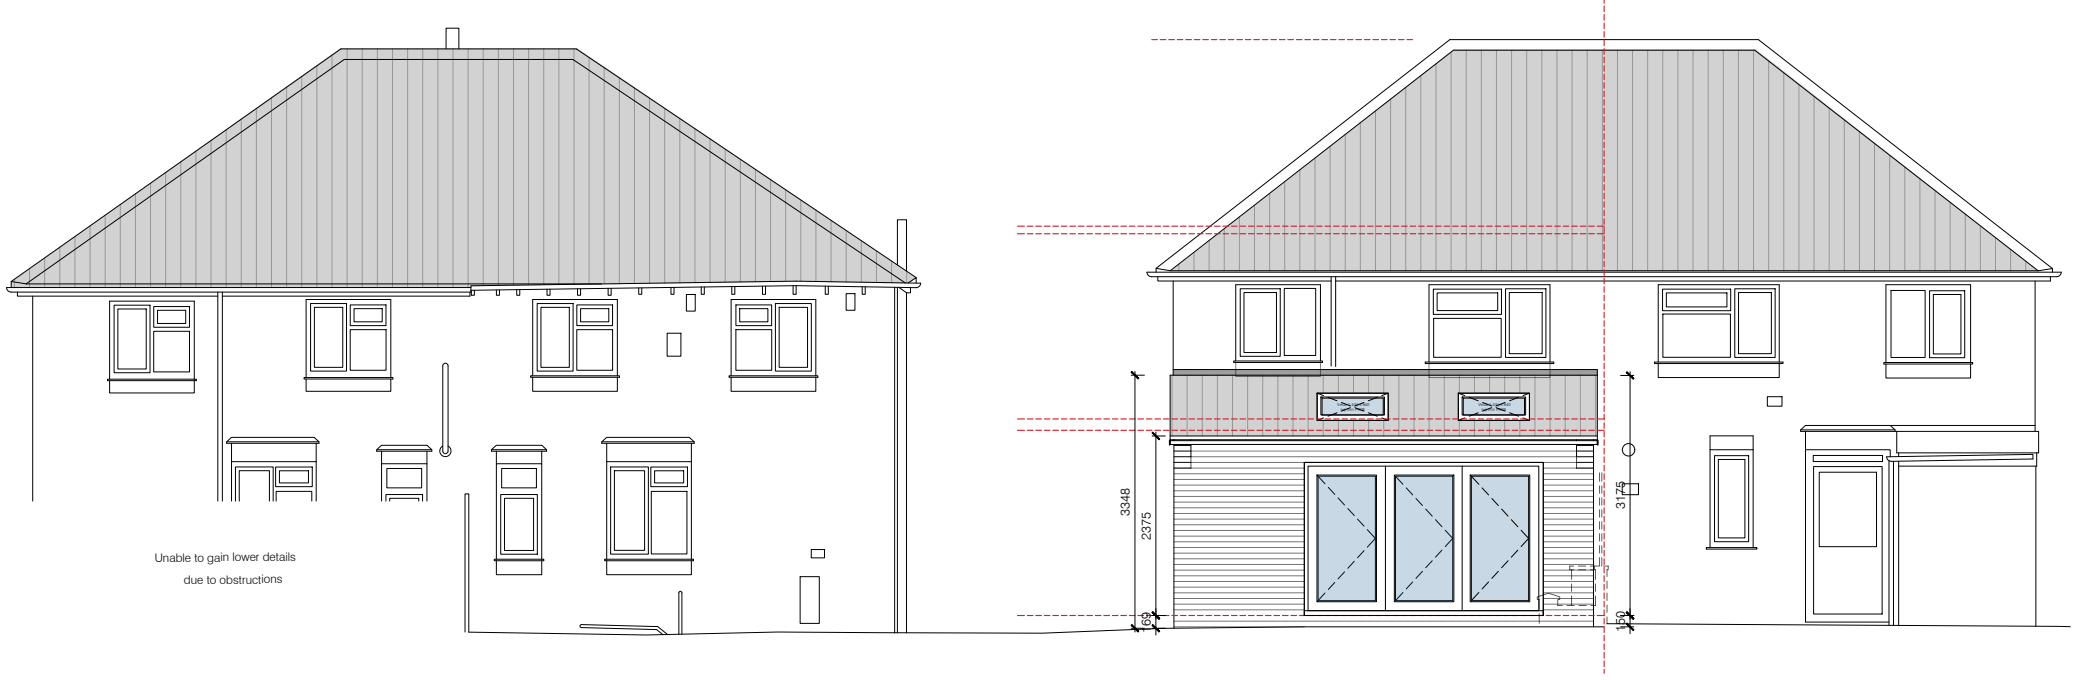

S.G ARCHITECTURAL DESIGN
Tel: 07817034426. sgarchitecturaldesign@gmail.com.
www.sgarchitecturaldesign.com

112 Parkside Heage
Belper Derbyshire
DE56 2AF

14 - PROPOSED ELEVATIONS

SG PROJECT NO	PAPER SIZE	DRAWN BY
230	A3	SG

REVISION: PLANNING
SCALES: 1:100

Drawing measurements shall not be obtained by scaling. Verify all dimensions prior to construction. Immediately report any discrepancies on this document to SG ARCHITECTURAL DESIGN.

REV.	DESCRIPTION	DATE	BY	CHK'D
P1	PLANNING	03-11-21	SG	SG

Scale 1:100

0 1 2 3 4 5 10