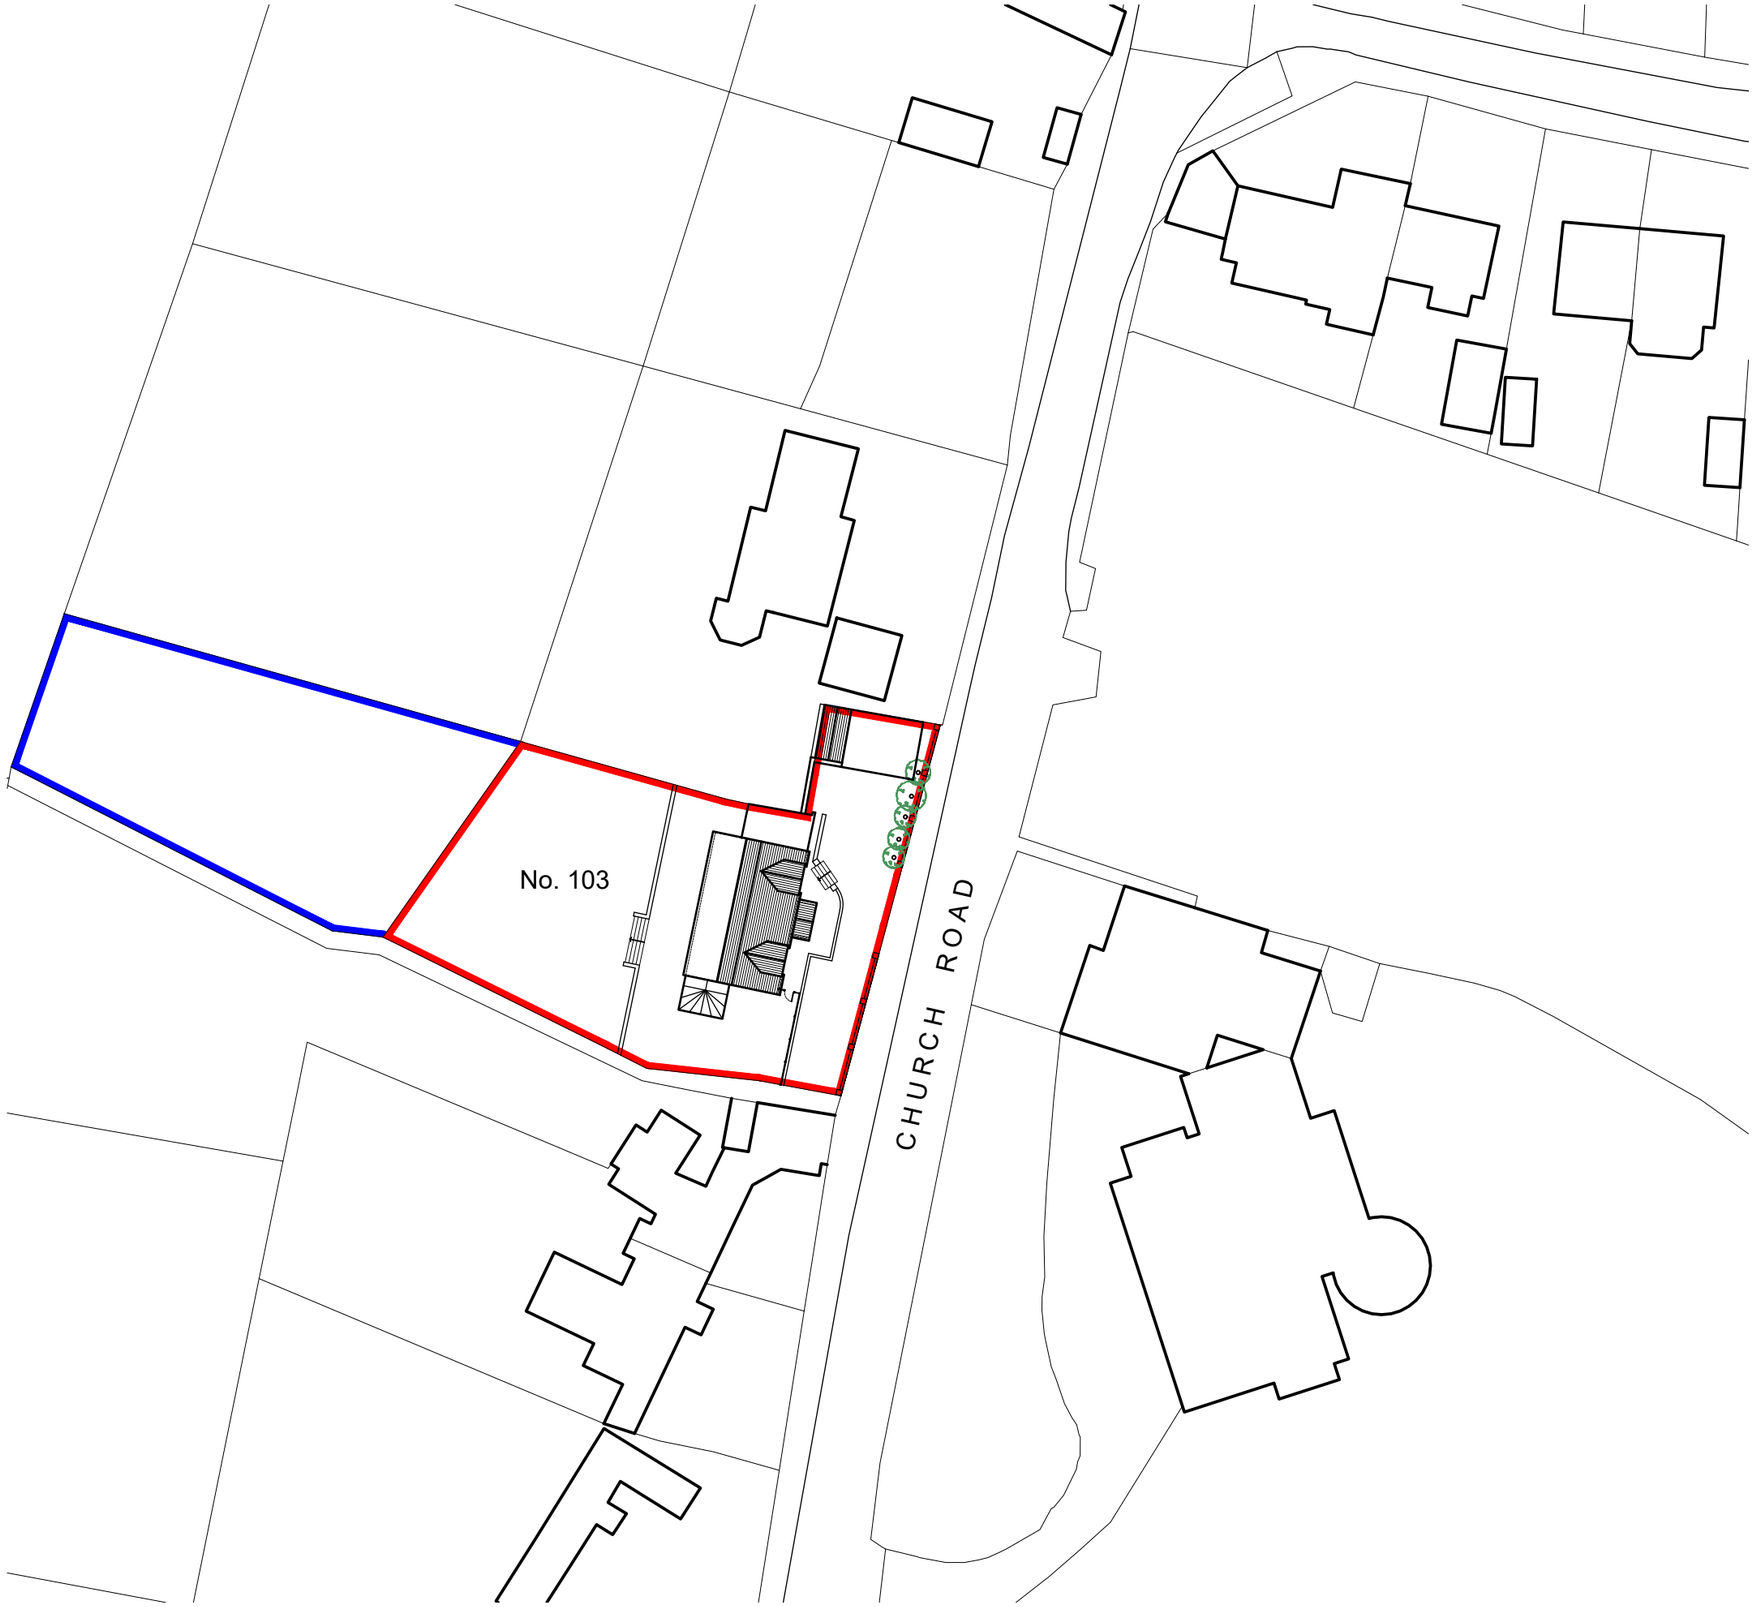


SCALE
1: 500

0m 10 20 30 40 50

Dimensions to be verified on site.
Use figured dimensions only. Do not work from reduced scale drawings. ©
Please refer to scale and sheet size as indicated.

This drawing is the property of SCG DESIGN
Copyright is reserved by them and the drawing is issued on the condition that it is not copied, reproduced, retained or disclosed to any unauthorised person without the prior consent in writing of SCG DESIGN.

DO NOT SCALE

NOTES

NORTH

Rev.	Date	Revision	By	Checked

SCG DESIGN
Architectural Services

4 Dahlia Drive, Oakwood, Derby, DE21 2XJ
Telephone - 01332 280129 Email - scgdesign@outlook.com

Client
Steve Mayhew

Project
Proposed Extension / Alterations at:
103 Church Road,
Quarndon, Derby

Drawing Title
Existing Site Block Plan

Drawn by	Checked by
SCG	SCG
Scale @A3	Date
1:500	Jan; 2021

Job Number	Drawing Number	Revision
SCGD 395	001	B

Purpose of Issue
FOR INFORMATION